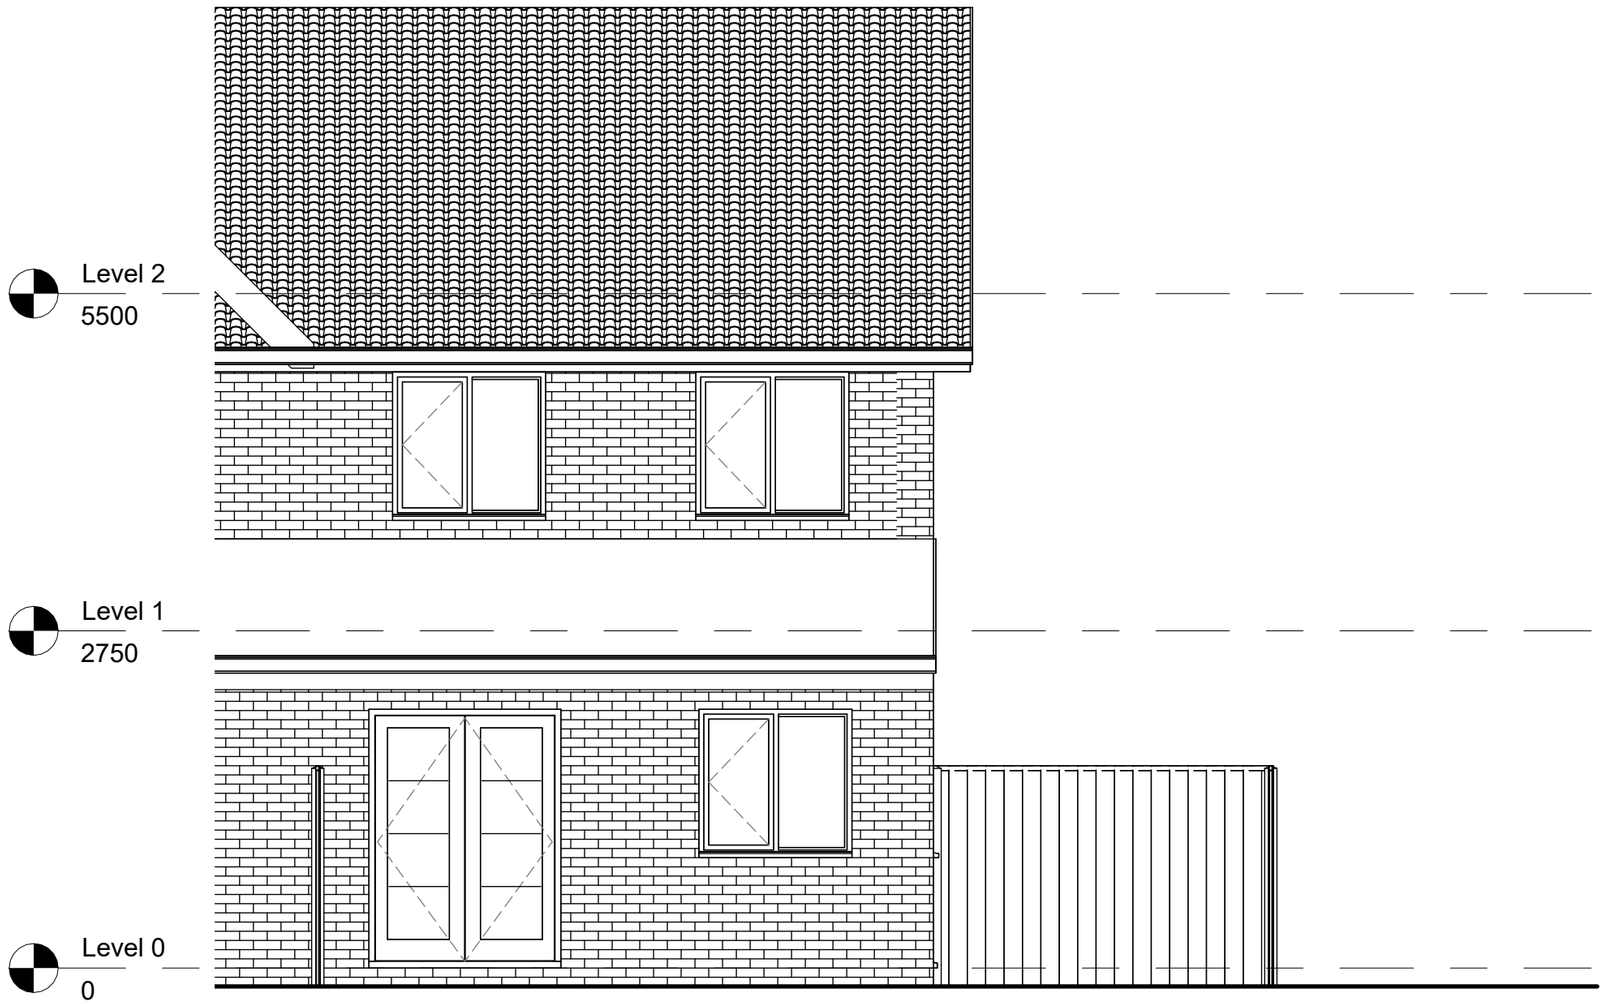


Rear

1 : 50

QUADRANT atelier

Rev	Date	Description

QUADRANT atelier
• ARCHITECTURE • 3D & ANIMATION • GRAPHIC DESIGN • MARKETING
Quality Assured to BS ENISO 9001:1994 Certificate Number GB 4723

233 Nëna Terezë, Fushë Kosovë, CP: 1200
t: +383 49627733 t: +447931029662 e: info@quadrantatelier.com

Offices also at Manchester UK

Do not scale from this drawing. All dimensions must be checked and verified before preparing drawings or commencing works. This drawing and design is the copyright of Quadrant Atelier LLC and may not be reproduced in any form whatsoever without their prior express written consent.

Client	Malik Attiqe		
Job	WC extension		
Drawing title	Existing Rear Elevations		
Project number	A1022	PL015 (1)	Rev
Scale	1 : 50 @ A3		
Date	07/02/26		
Drawn by	QG	Checked by	QG

03/07/2026 15:34:16