
NOTES

Asbestos present within building - see:

Asbestos Survey Report dated April 2026 (ref.R-23804) by R B Asbestos Consultants

Asbestos Management Plan & Register Implementation (re.R-24185) by R B Asbestos Consultants


Refer to HPA drawings 2535-101,102 & 103 for locations.

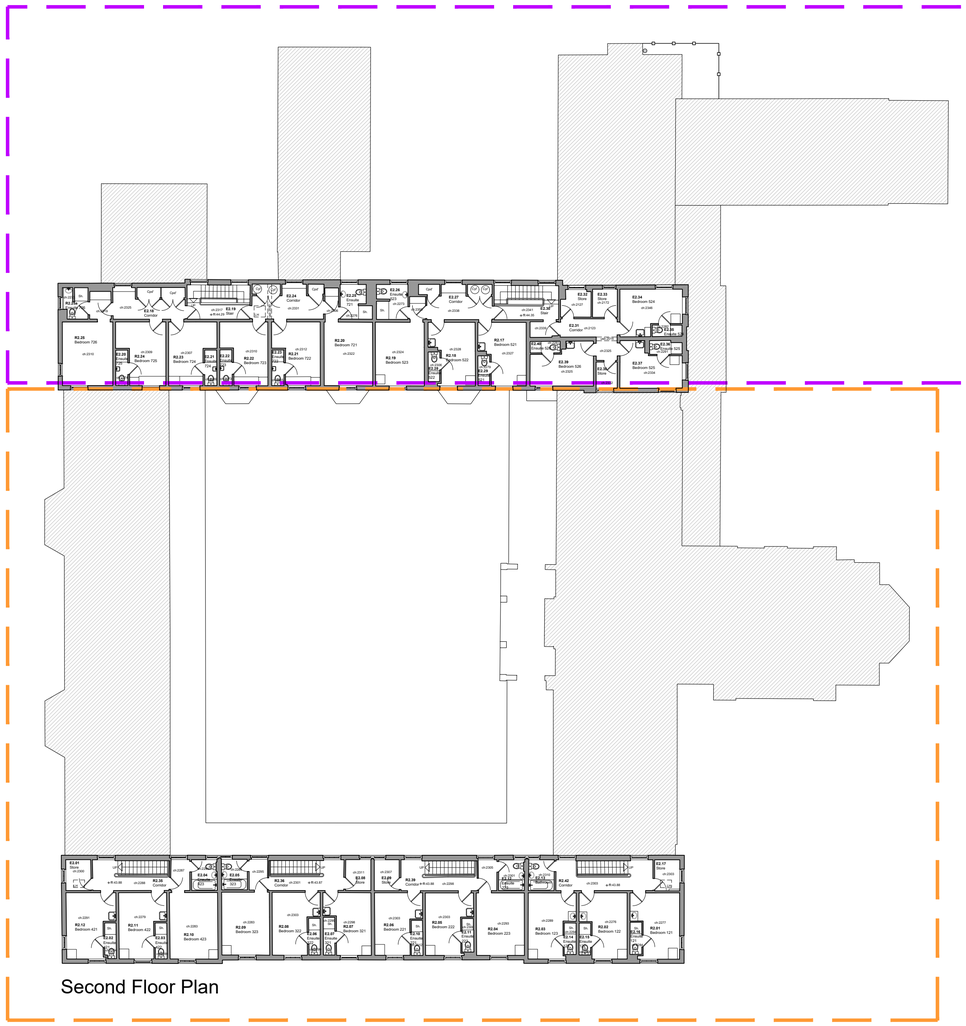

Second Floor Plan

Denotes Second Floor 2 - Refer to Drawing 2535-010

Denotes Second Floor 1 - Refer to Drawing 2535-009

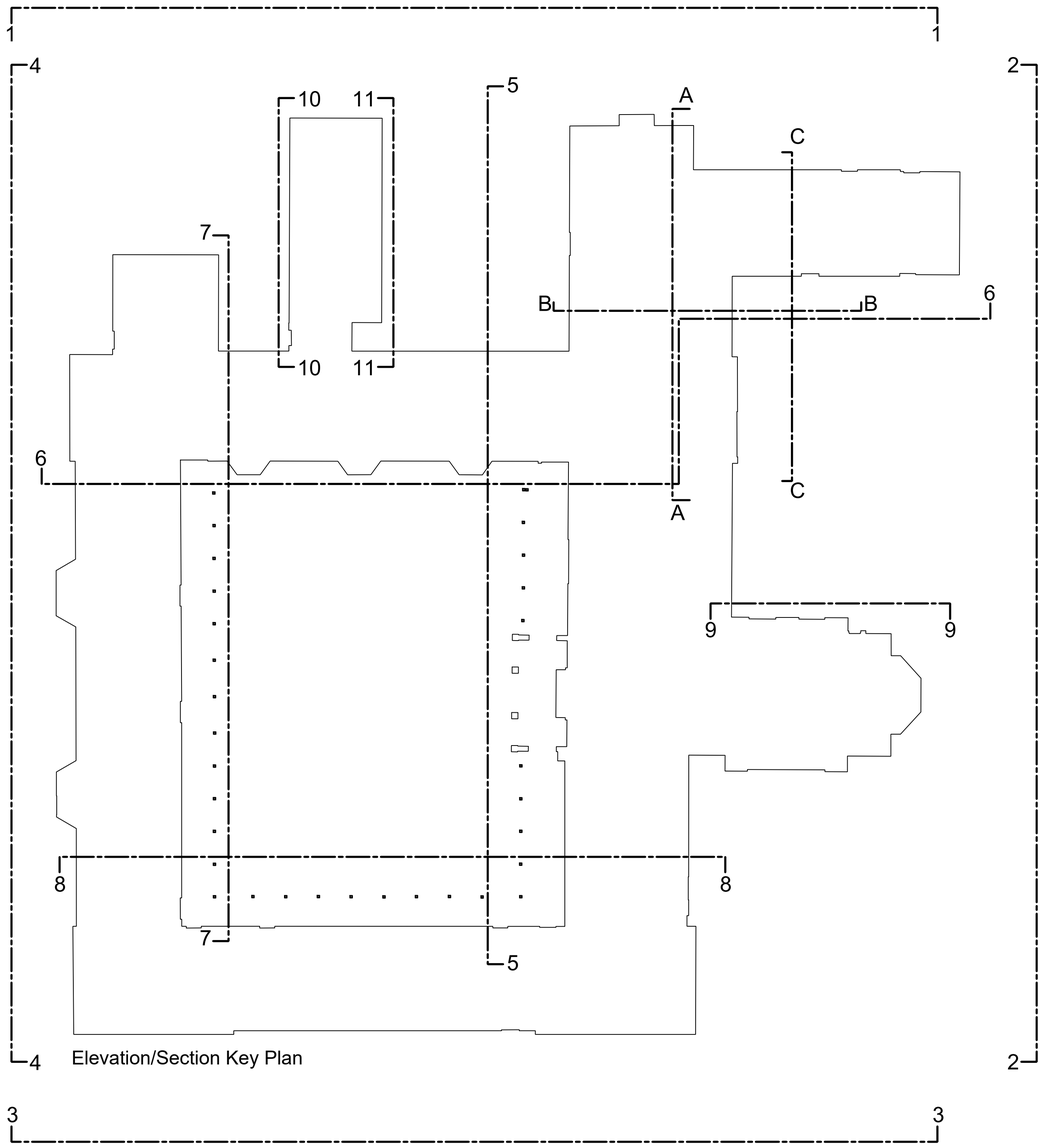

Elevation/Section Key Plan

REV	DATE	DRWN	CHKD	REVISION DETAILS
A	03/07/26	GSP	EB	PLANNING ISSUE

PROJECT TITLE
Proposed Extension and Reordering of Luther King House, Brighton Grove, Rusholme, Manchester, M14 5JP

CLIENT
Luther King House Educational Trust (LKHET)

© Harrison & Pitt Architects Ltd

DRAWING TITLE
As Existing
Second Floor & Elevation/Section Key Plans

DRAWING STATUS		SCALE : 1:200 @ A1
PLANNING		DATE : March 2025
DRAWING No. 2535-004	REVISION A	DRAWN : JS
		CHECKED : EN

0 5 10 15m

HPA CHARTERED ARCHITECTS
29 CASTLE HILL, LANCASTER LA1 1YN
☎ 01524 32479
hpa@hpa.ltd
www.hpa.ltd

DO NOT SCALE SITE DIMENSIONS FROM THIS DRAWING