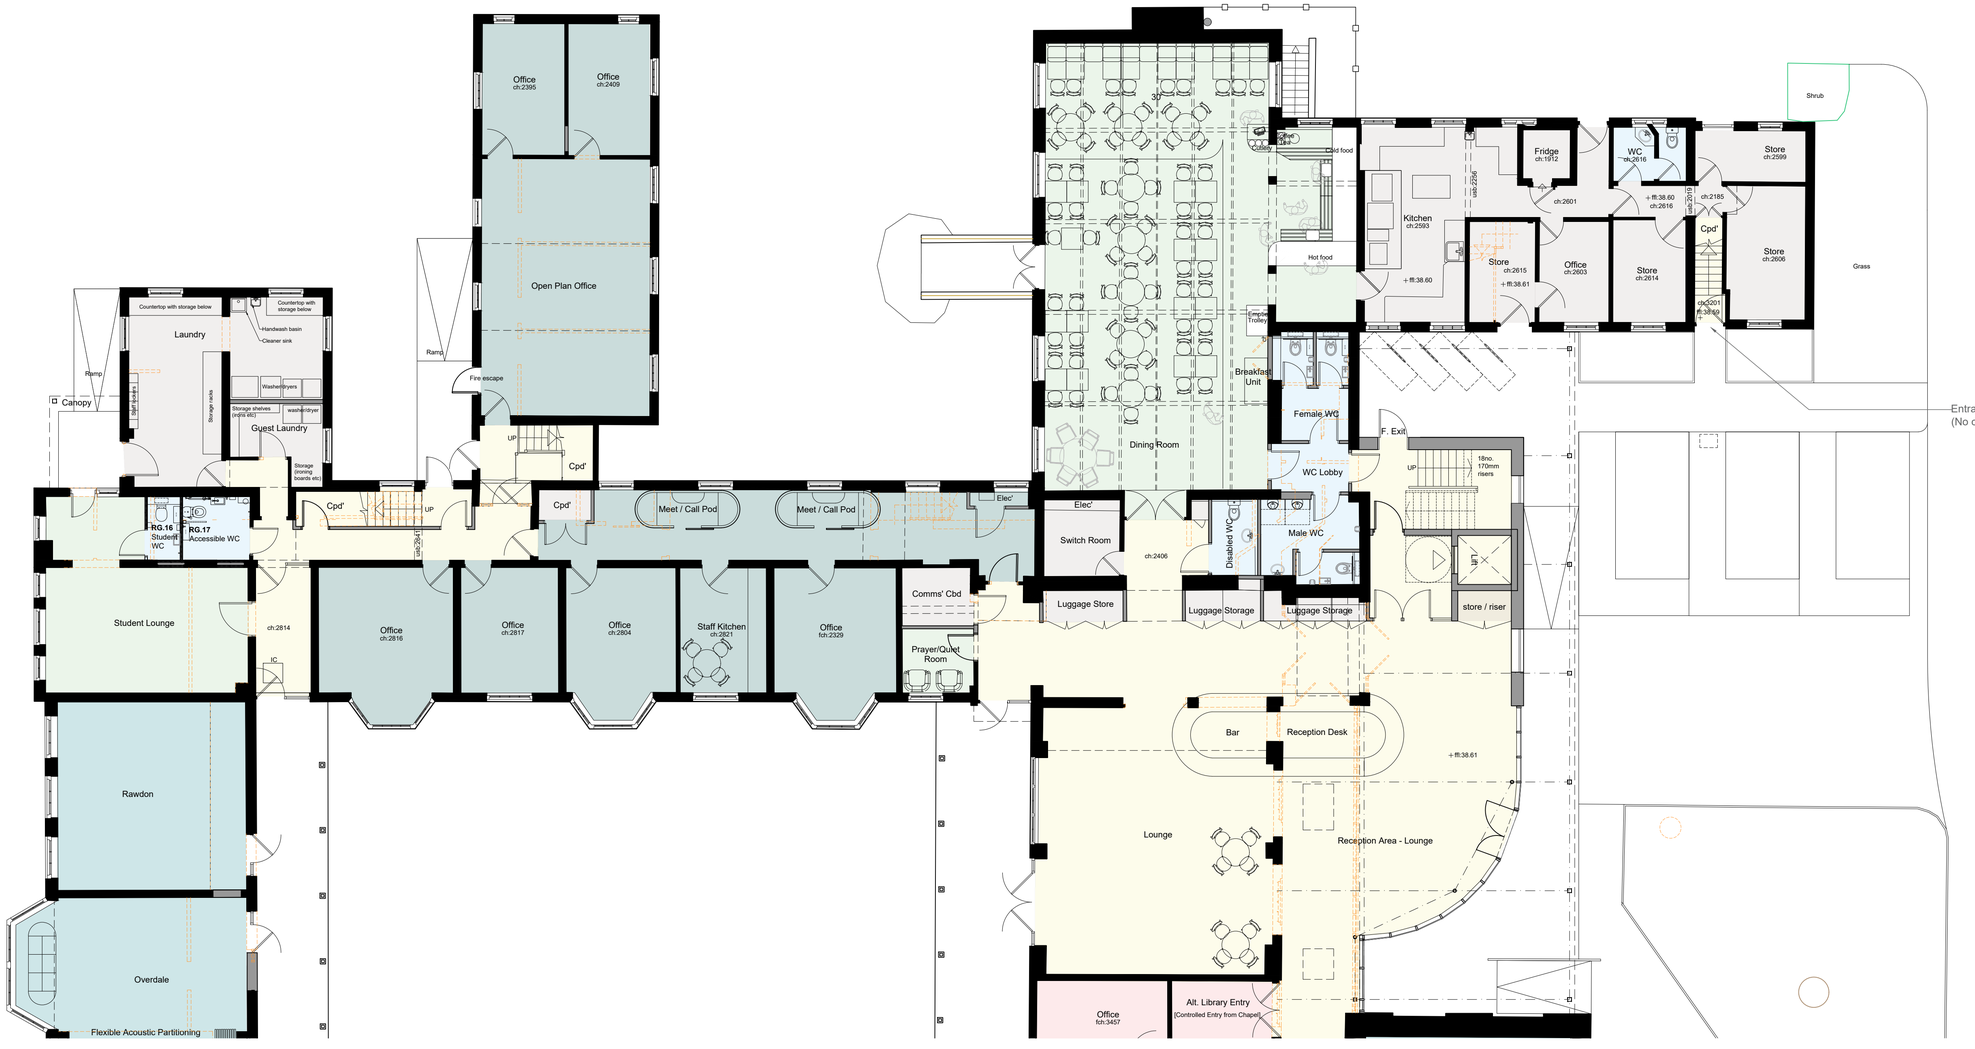



Ground Floor Plan

## NOTES

**Wall Types Key**

- Demolished
- Existing
- Proposed

**Accommodation Key**

- Bedrooms
- WCs/En suites
- Circulation
- Conferencing/Teaching
- Storage/Services
- Dining
- Offices

| REV | DATE | DRWN | CHKD | REVISION DETAILS |
|---|---|---|---|---|
| A | 06/07/26 | GSP | EB | PLANNING ISSUE |

**PROJECT TITLE**
Proposed Extension and Reordering of
Luther King House, Brighton Grove, Rusholme, Manchester, M14 5JP

**CLIENT**
Luther King House Educational Trust (LKHET)

**DRAWING TITLE**
© Harrison & Pitt Architects Ltd

As Proposed
Ground Floor Plan 2

| | |
|---|---|
| **DRAWING STATUS** PLANNING | **SCALE :** 1:100 @ A1 |
| | **DATE :** Nov 2025 |
| **DRAWING No.** 2535-066 | **REVISION** A |
| | **DRAWN :** DF |
| | **CHECKED :** ZH |

0 2 4 6 8m

**HPA** CHARTERED ARCHITECTS
29 CASTLE HILL, LANCASTER LA1 1YN
☎ 01524 32479
✉ hpa@hpa.ltd
www.hpa.ltd

DO NOT SCALE SITE DIMENSIONS FROM THIS DRAWING