

NOTES

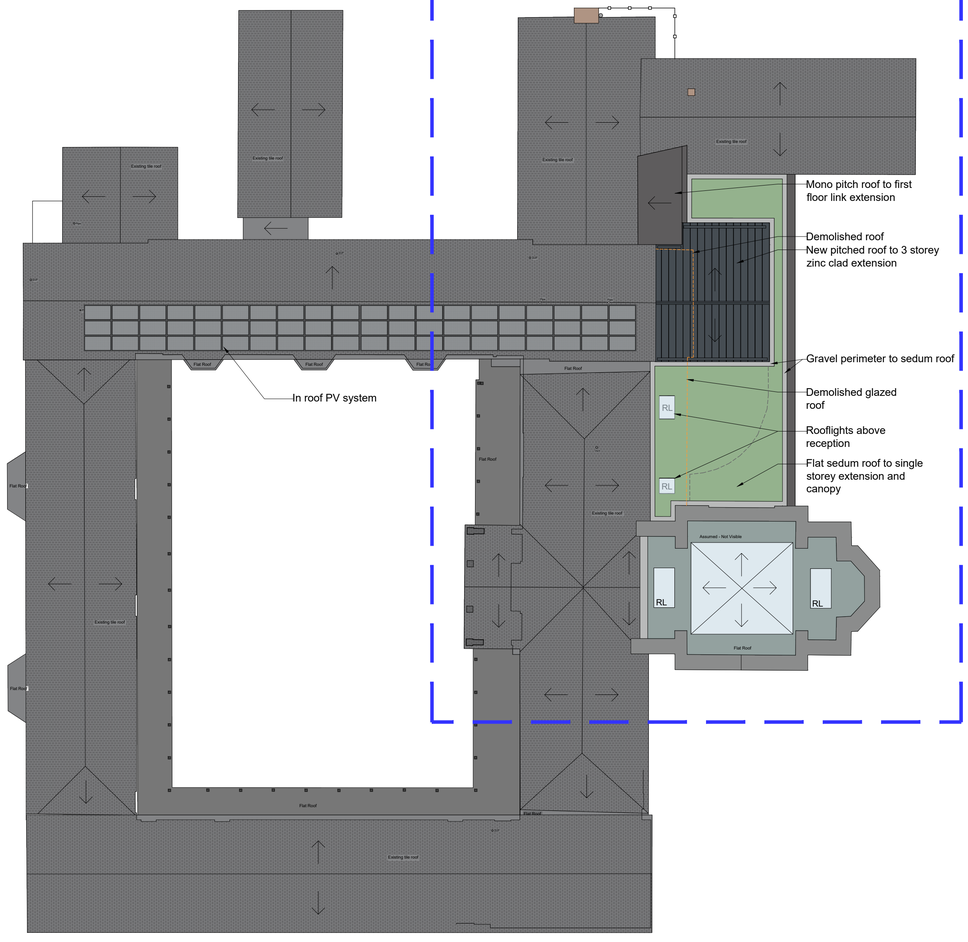

1:200 Roof Plan

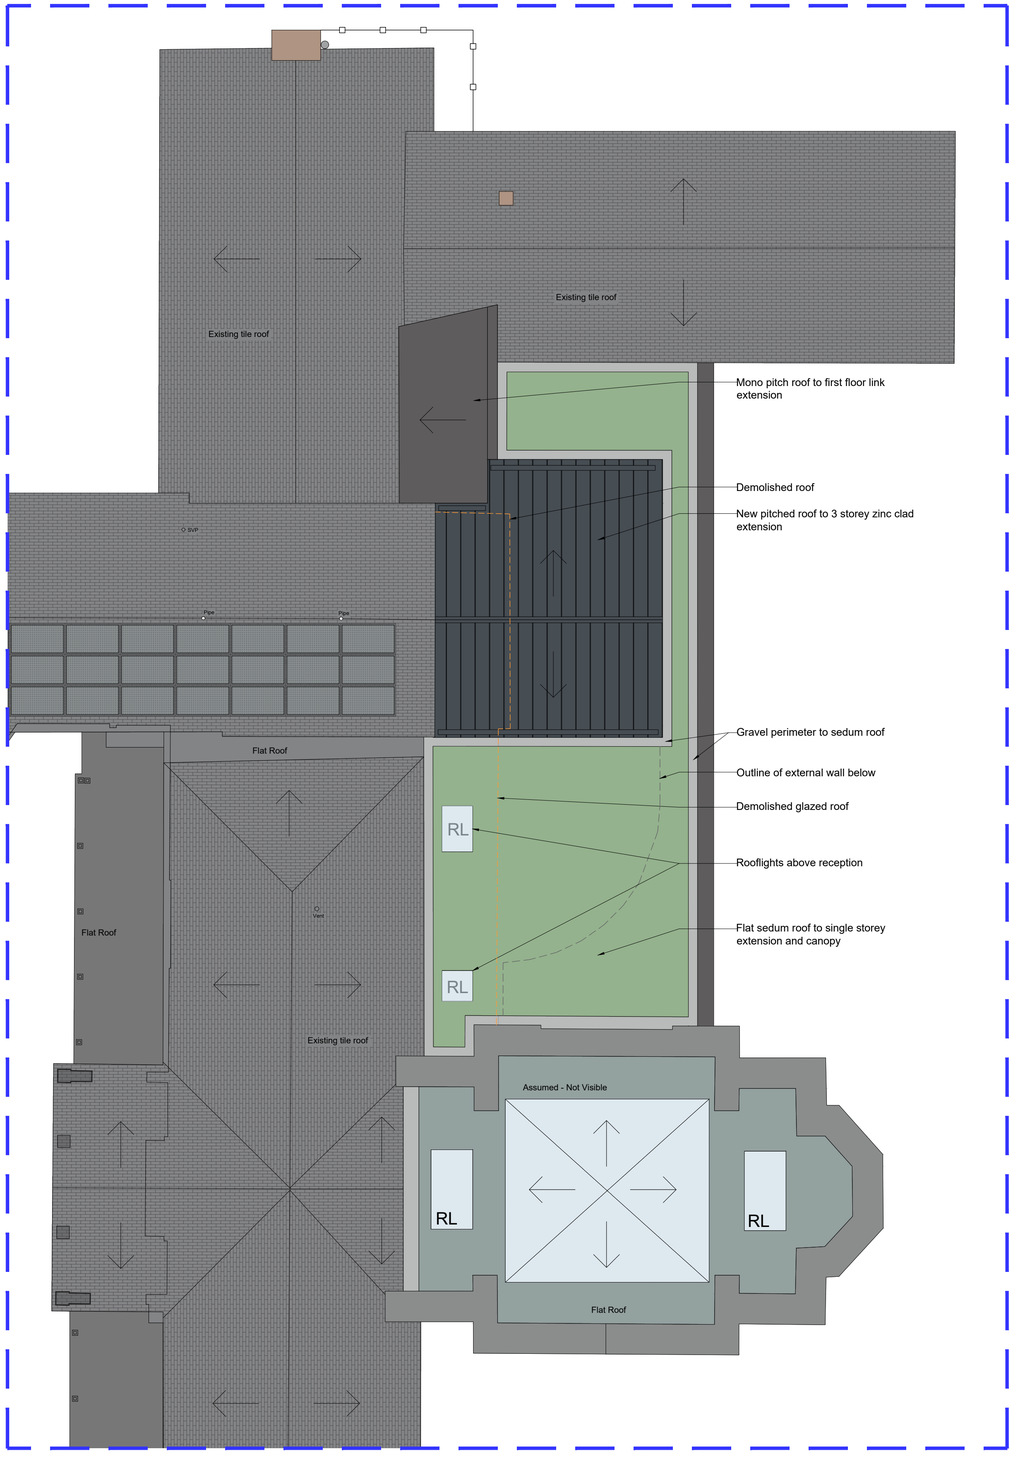

1:100 Roof Plan

1:100 0 2 4 6 8 10m

REV	DATE	DRWN	CHKD	REVISION DETAILS
A	06/07/26	GSP	EB	PLANNING ISSUE

PROJECT TITLE
Proposed Extension and Reordering of
Luther King House, Brighton Grove, Rusholme, Manchester, M14 5JP

CLIENT
Luther King House Educational Trust (LKHET)

DRAWING TITLE
© Harrison & Pitt Architects Ltd
As Proposed
Roof Plan

DRAWING STATUS
PLANNING

DRAWING No.
2535-076

REVISION
A

SCALE : 1:200 @ A1
DATE : February 2026
DRAWN : GSP
CHECKED : EB

0 5 10 15m

HPA CHARTERED ARCHITECTS
29 CASTLE HILL, LANCASTER LA1 1YN
☎ 01524 32479
hpa@hpa.ltd
www.hpa.ltd

DO NOT SCALE SITE DIMENSIONS FROM THIS DRAWING