
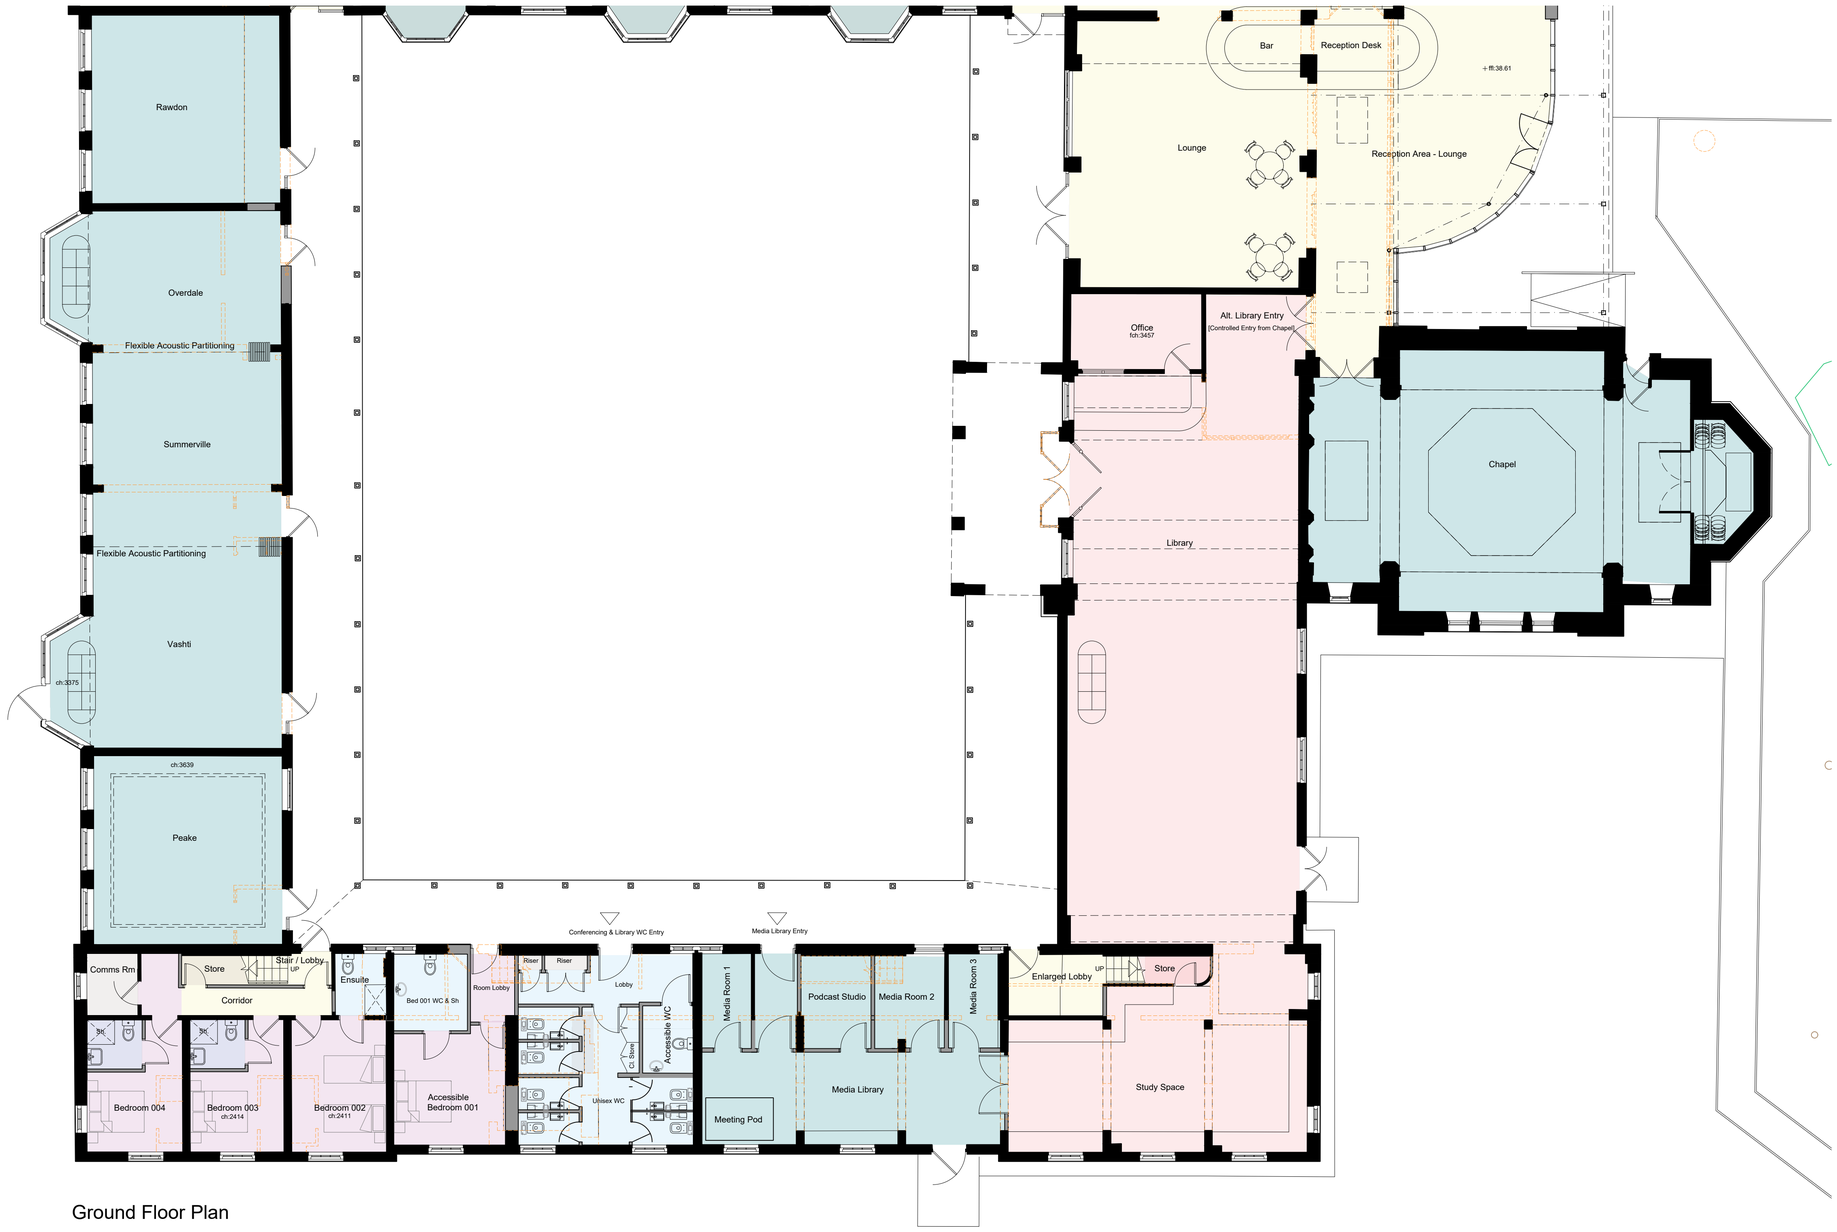


Ground Floor Plan

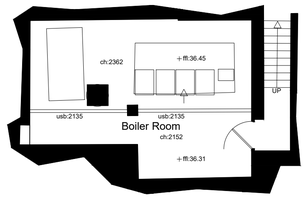

Basement Floor Plan
(No changes proposed)

NOTES

Wall Types Key

- Demolished
- Existing
- Proposed

Accommodation Key

- Bedrooms
- WCs/En suites
- Circulation
- Conferencing/Teaching
- Storage/Services
- Dining
- Offices

REV	DATE	DRWN	CHKD	REVISION DETAILS
A	06/07/26	GSP	EB	PLANNING ISSUE

PROJECT TITLE
Proposed Extension and Reordering of
Luther King House, Brighton Grove, Rusholme,
Manchester, M14 5JP

CLIENT
Luther King House Educational Trust (LKHET)

© Harrison & Pitt Architects Ltd

DRAWING TITLE
As Proposed
Basement & Ground Floor Plan 1

DRAWING STATUS
PLANNING

DRAWING No.
2535-065

REVISION
A

SCALE : 1:100 @ A1
DATE : Nov 2025
DRAWN : DF
CHECKED : ZH

0 2 4 6 8m

HPA CHARTERED ARCHITECTS
29 CASTLE HILL, LANCASTER LA1 1YN
☎ 01524 32479
✉ hpa@hpa.ltd
www.hpa.ltd

DO NOT SCALE SITE DIMENSIONS FROM THIS DRAWING