
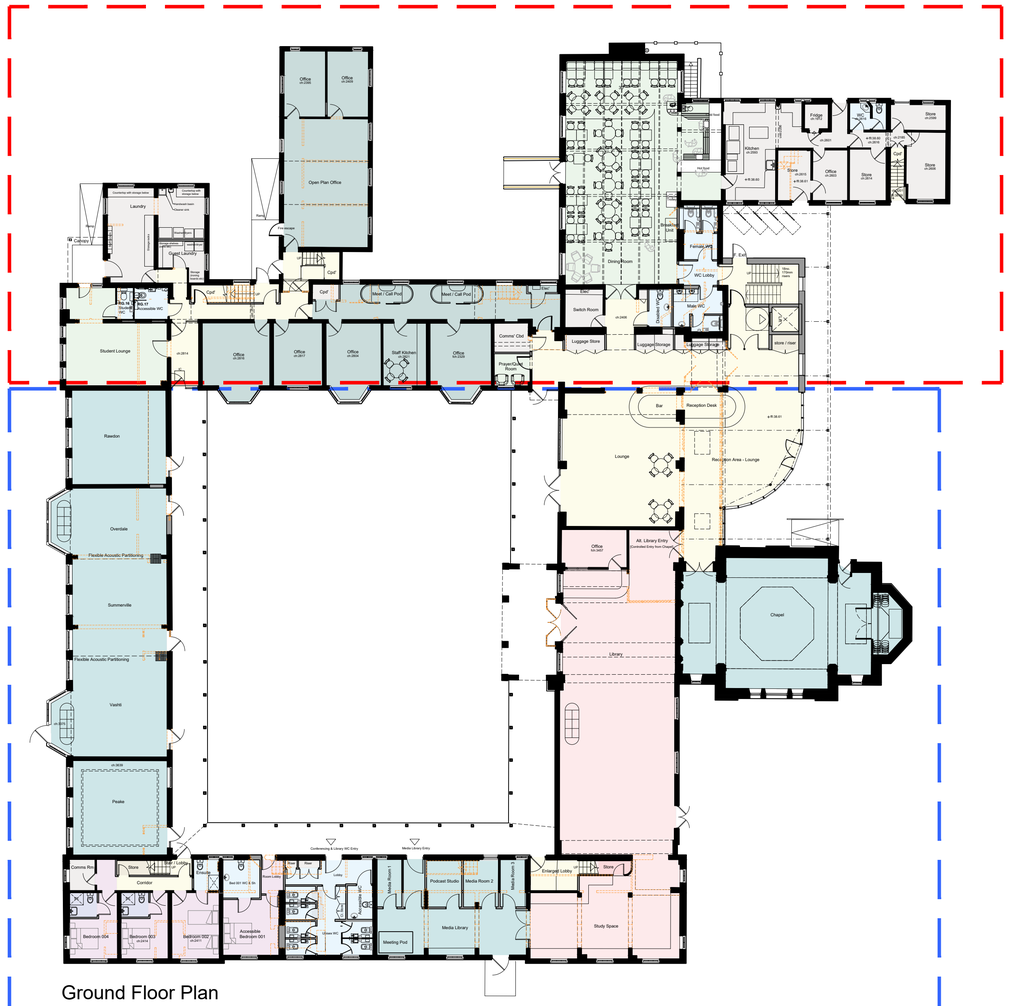


Ground Floor Plan

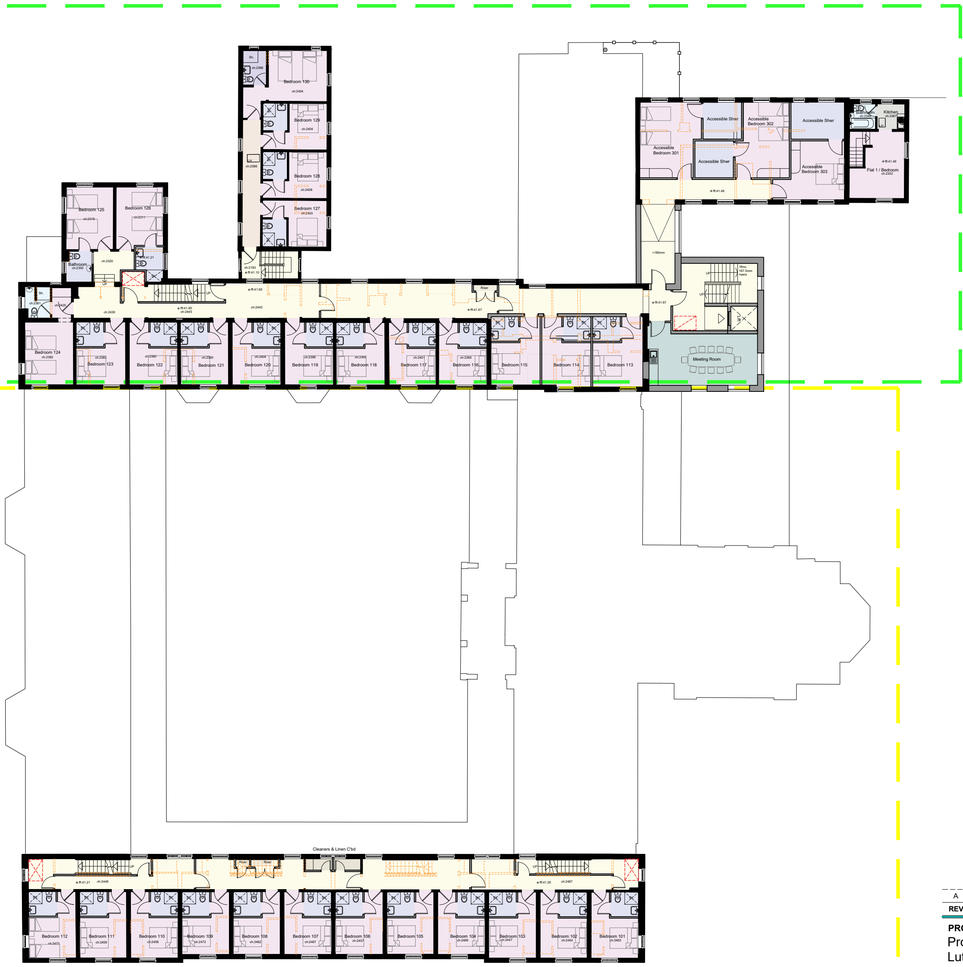

First Floor Plan

Denotes Ground Floor 2 -
Refer to Drawing 2535-066

Denotes Ground Floor 1 -
Refer to Drawing 2535-065

Denotes First Floor 2 -
Refer to Drawing 2535-068

Denotes First Floor 1 -
Refer to Drawing 2535-067

NOTES

Wall Types Key

- Demolished
- Existing
- Proposed

Accommodation Key

- Bedrooms
- WCs/En suites
- Circulation
- Conferencing/Teaching
- Storage/Services
- Dining
- Offices

REV	DATE	DRWN	CHKD	REVISION DETAILS
A	06/07/26	GSP	EB	PLANNING ISSUE

PROJECT TITLE
Proposed Extension and Reordering of
Luther King House, Brighton Grove, Rusholme,
Manchester, M14 5JP

CLIENT
Luther King House Educational Trust (LKHET)

© Harrison & Pitt Architects Ltd

DRAWING TITLE
As Proposed
Ground Floor & First Floor Key Plans

DRAWING STATUS		SCALE : 1:200 @ A1
PLANNING		DATE : Nov 2025
DRAWING No.	REVISION	DRAWN : DF
2535-063	A	CHECKED : ZH

0 5 10 15m

HPA CHARTERED ARCHITECTS
29 CASTLE HILL, LANCASTER LA1 1YN
01524 32479
hpa@hpa.ltd
www.hpa.ltd

DO NOT SCALE SITE DIMENSIONS FROM THIS DRAWING