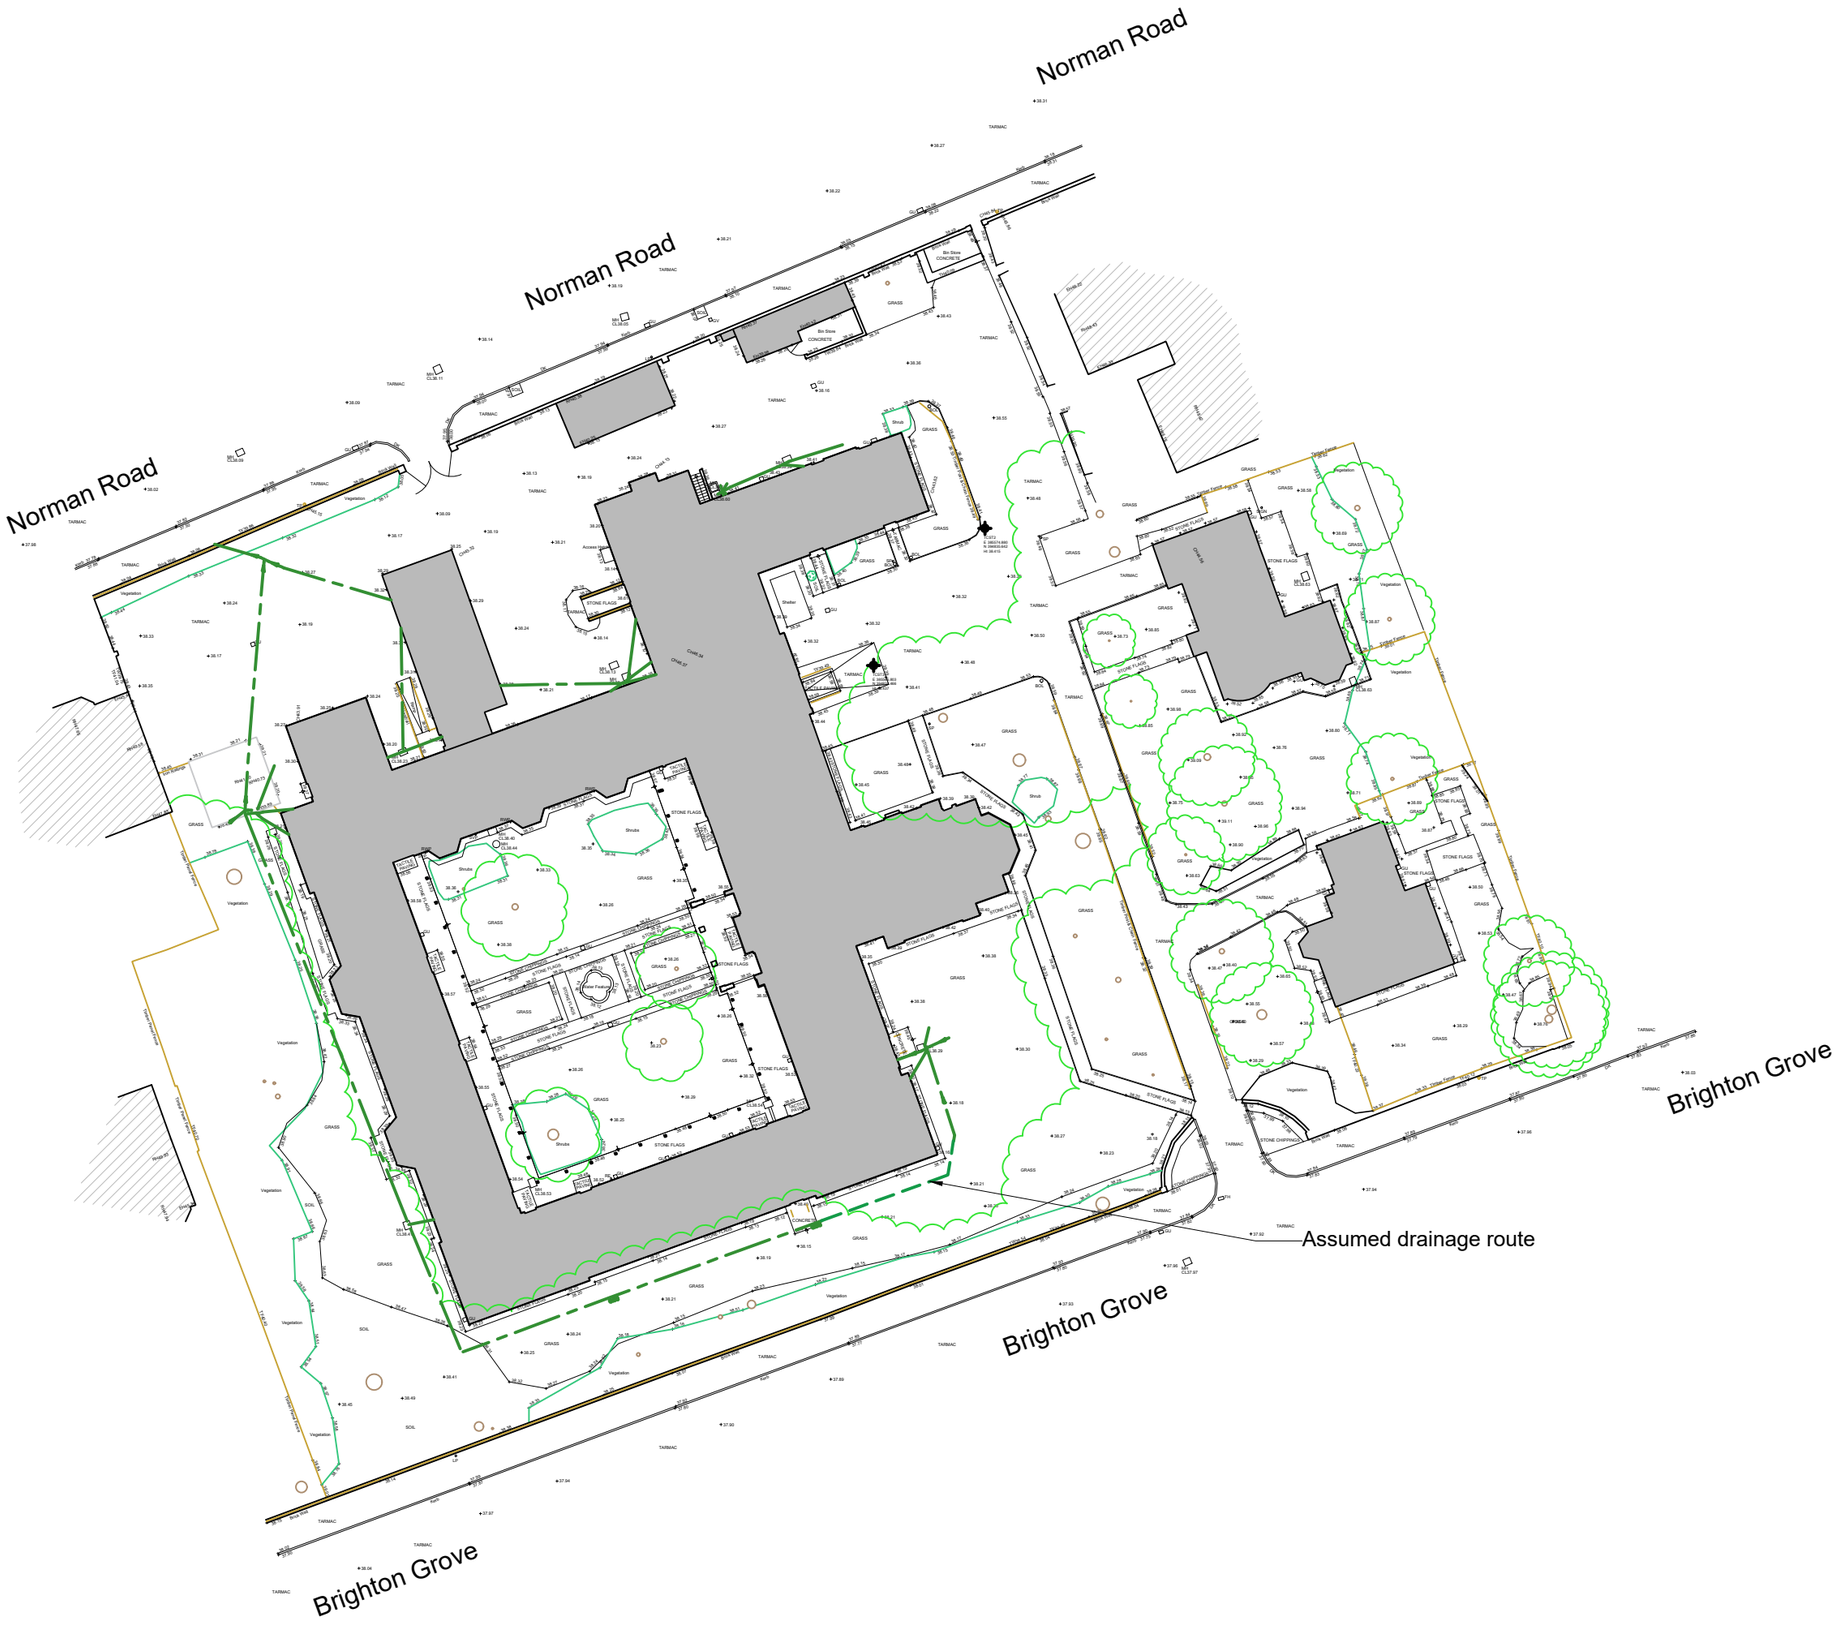


NOTES

Existing drainage route

REV	DATE	DRWN	CHKD	REVISION DETAILS
A	03/07/26	GSP	EB	PLANNING ISSUE

PROJECT TITLE
Proposed Extension and Reordering of
Luther King House, Brighton Grove, Rusholme,
Manchester, M14 5JP

CLIENT
Luther King House Educational Trust (LKHET)

DRAWING TITLE
© Harrison & Pitt Architects Ltd

As Existing
Site Plan

DRAWING STATUS		SCALE : 1:500 @ A3
PLANNING		DATE : March 2025
DRAWING No. **2535-002**	REVISION **A**	DRAWN : JS
		CHECKED : EN

0 | 10 | 20m

HPA CHARTERED ARCHITECTS
29 CASTLE HILL, LANCASTER LA1 1YN
01524 32479
hpa@hpa.ltd
www.hpa.ltd

DO NOT SCALE SITE DIMENSIONS FROM THIS DRAWING