
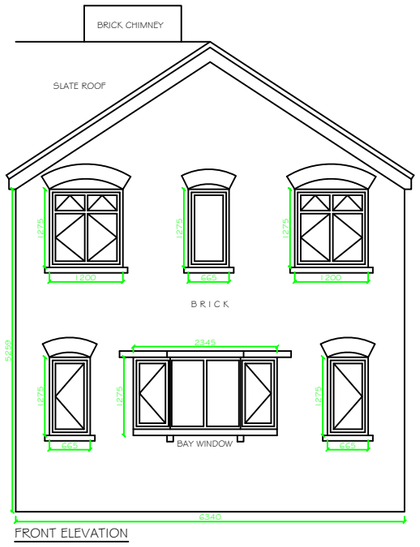


FRONT ELEVATION

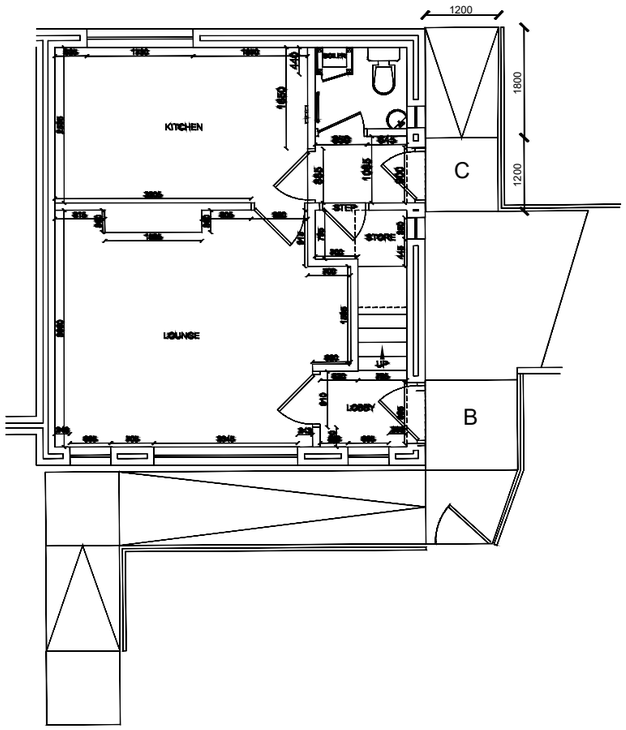

RIGHT GABLE ELEVATION

REAR ELEVATION

Manchester Equipment and Adaptations Partnership

Technical Officer Service

Philips Park Road
Beswick
Manchester,
M11 3FU

Applicants Name:
Sarah Garbett

Property Address:
19 Lindale Avenue
New Moston
Manchester
M40 3LX

Drawing Title: Existing Plans and Elevations

REVISIONS -

Date: 25/09/2024

Paper Size: A3

Scale: 1:100

Drawn By: RBe

Manchester Equipment & Adaptations Partnership