
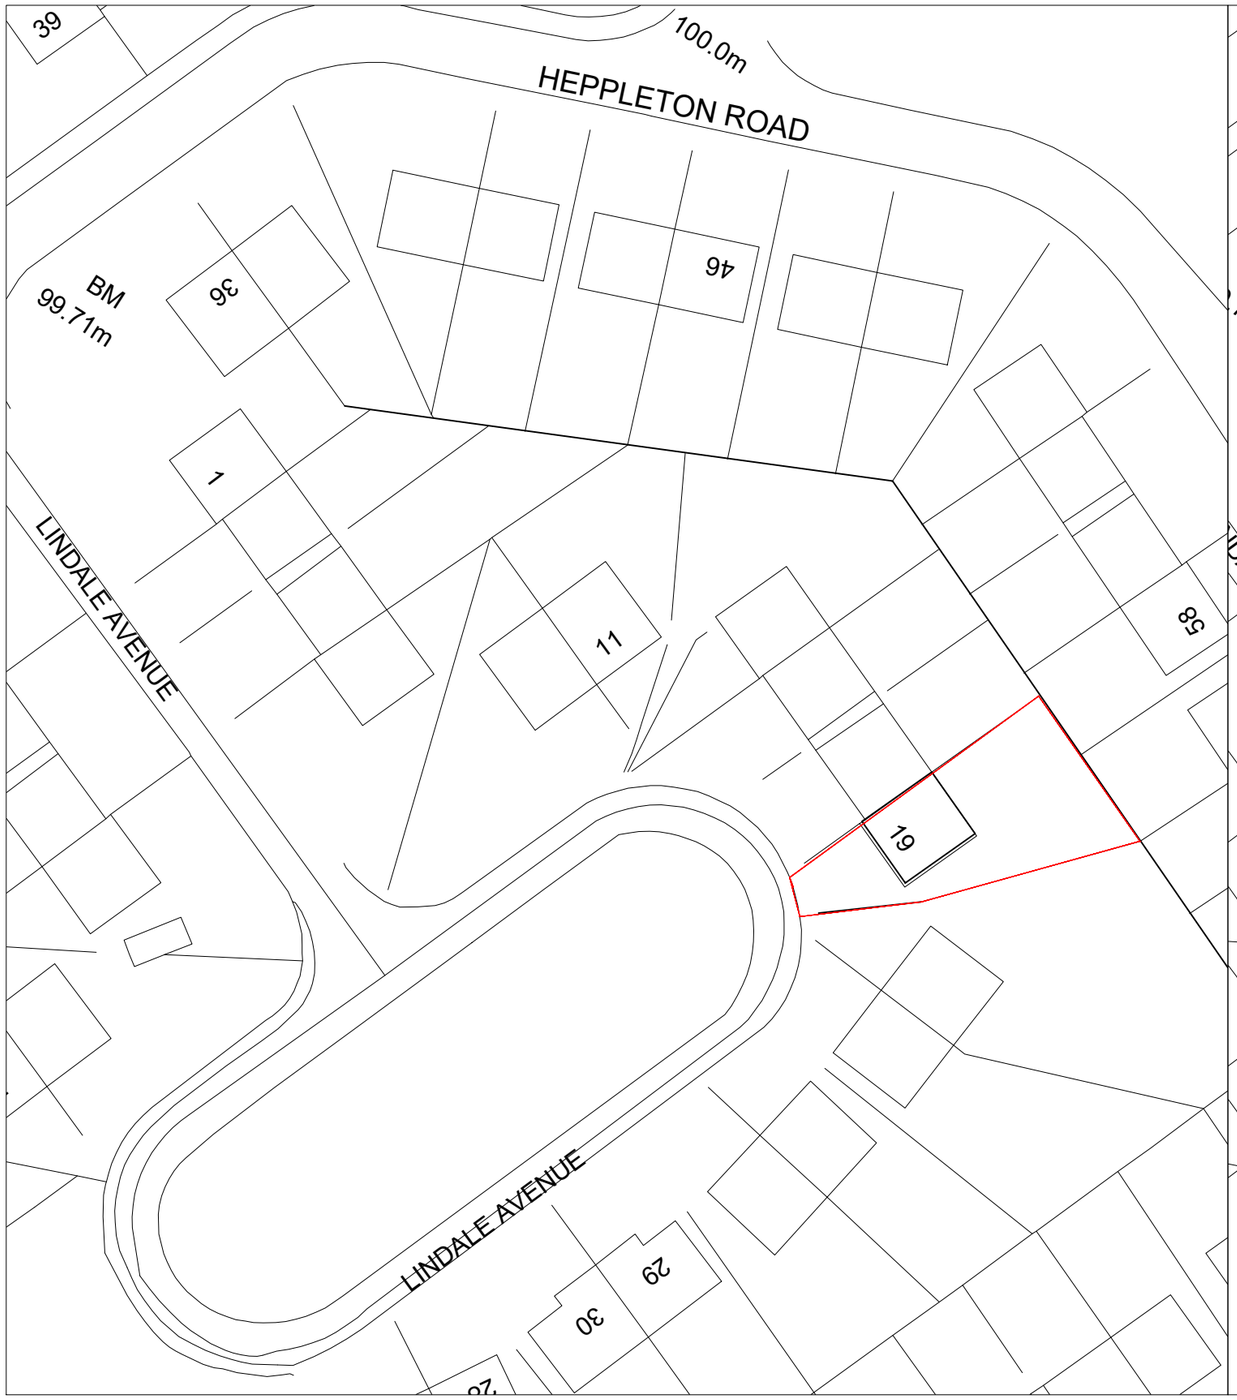


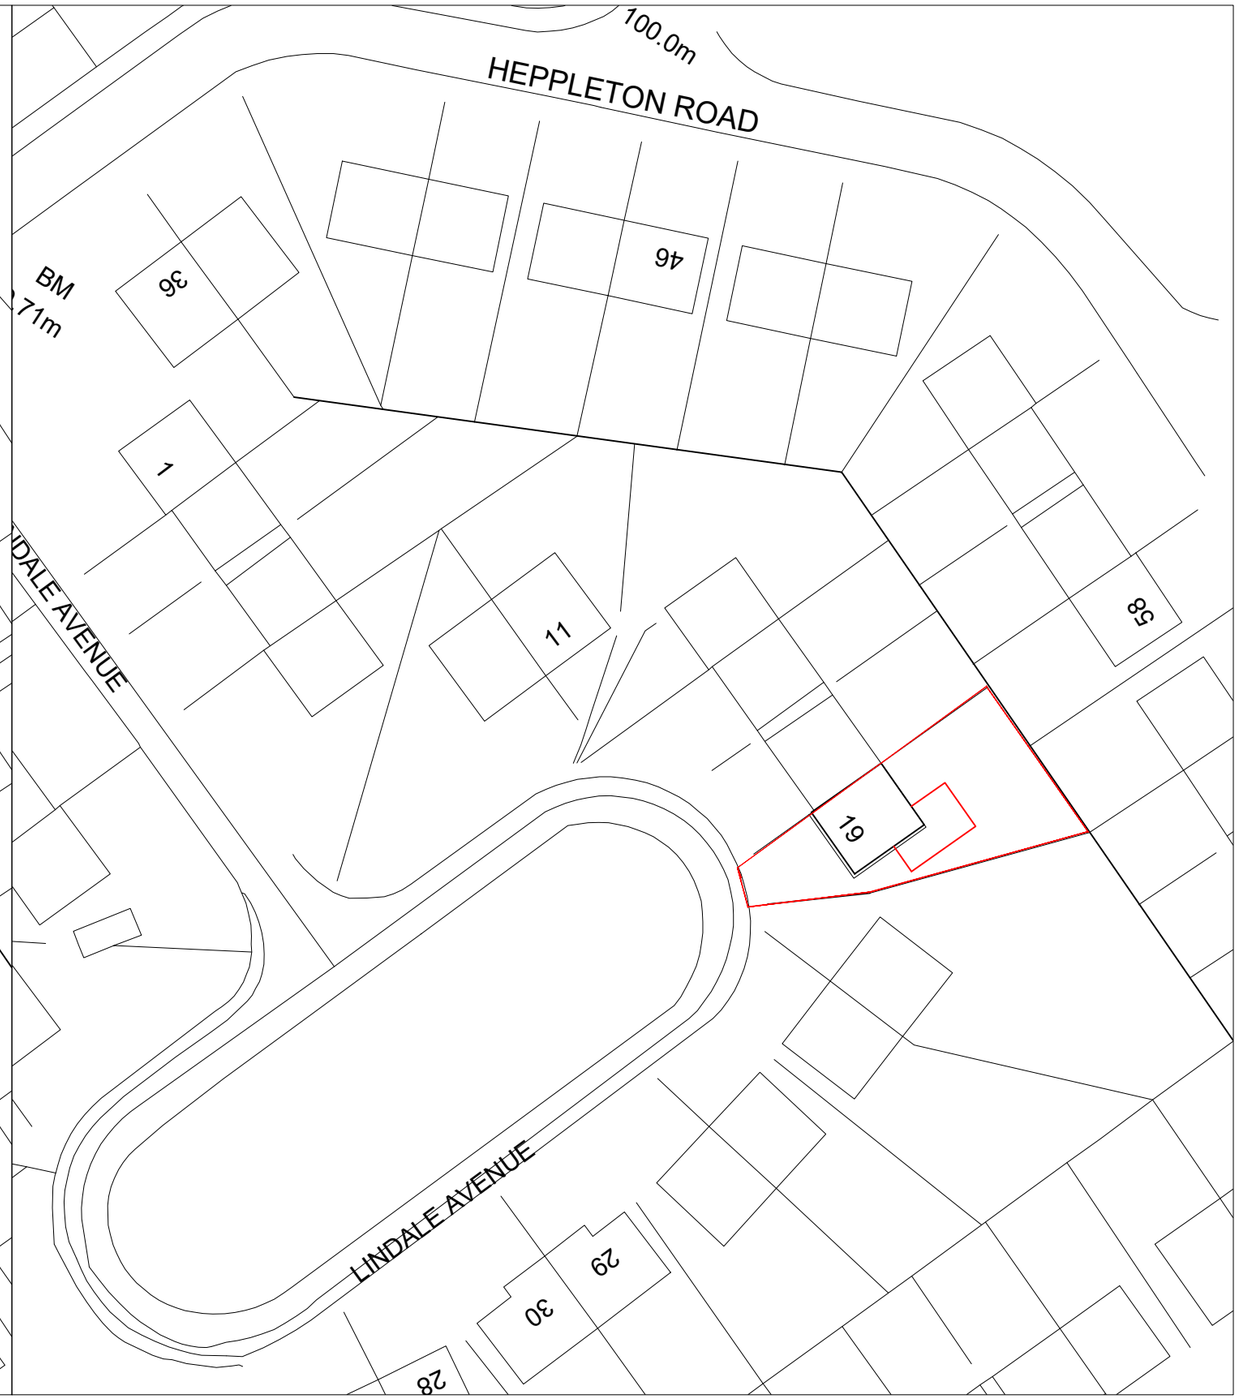

EXISTING SITE PLAN

PROPOSED SITE PLAN

Manchester Equipment and Adaptations Partnership Technical Officer Service Philips Park Road Beswick, Manchester, M11 3FU	Applicants Name: SARAH GARBETT Property Address: 19 LINDALE AVENUE NEW MOSTON MANCHESTER M40 3LX	**TITLE: EXTG PROP SITE PLANS**	Date: **06.07.2026** Paper Size: **A3** Scale: **1:500** Drawn By: REBECCA BEECH

MEAP Manchester Equipment & Adaptations Partnership