



FRONT ELEVATION

Proposed front ramp & railings:

- 1100mm high railings to be fitted on both sides

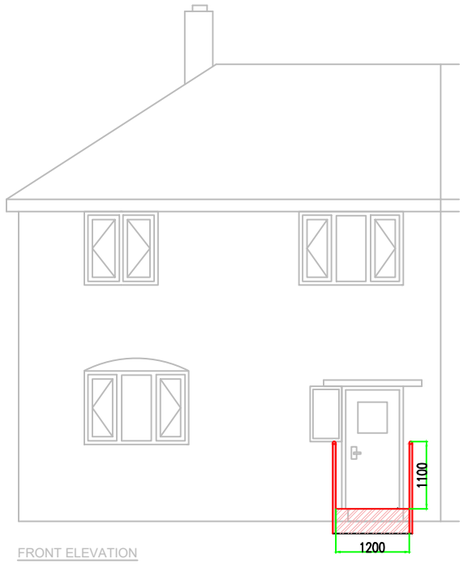

LEFT GABLE EVELATION

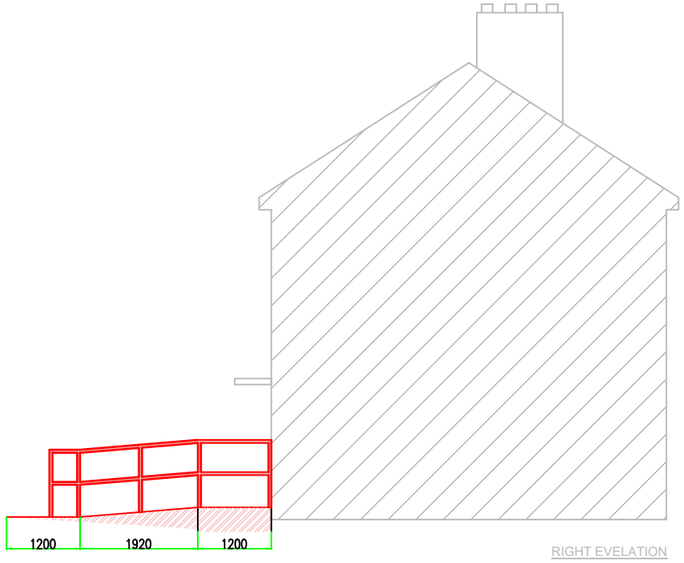

RIGHT EVELATION

Manchester **E**quipment and **A**daptation **P**artnership Philips Park Road Beswick Manchester, M11 3FU	Property Details: Mr Peter Hickman, 57 Heathbank Road, Higher Blackley, M9 0NB, 07455326975, 01617955752	Drawing: Proposed ramp elevations Revision: - 1	Date: 06.07.2026 Paper size: A3 Scale: 1:100 Drawn by: SNe

MEAP Manchester Equipment & Adaptations Partnership