
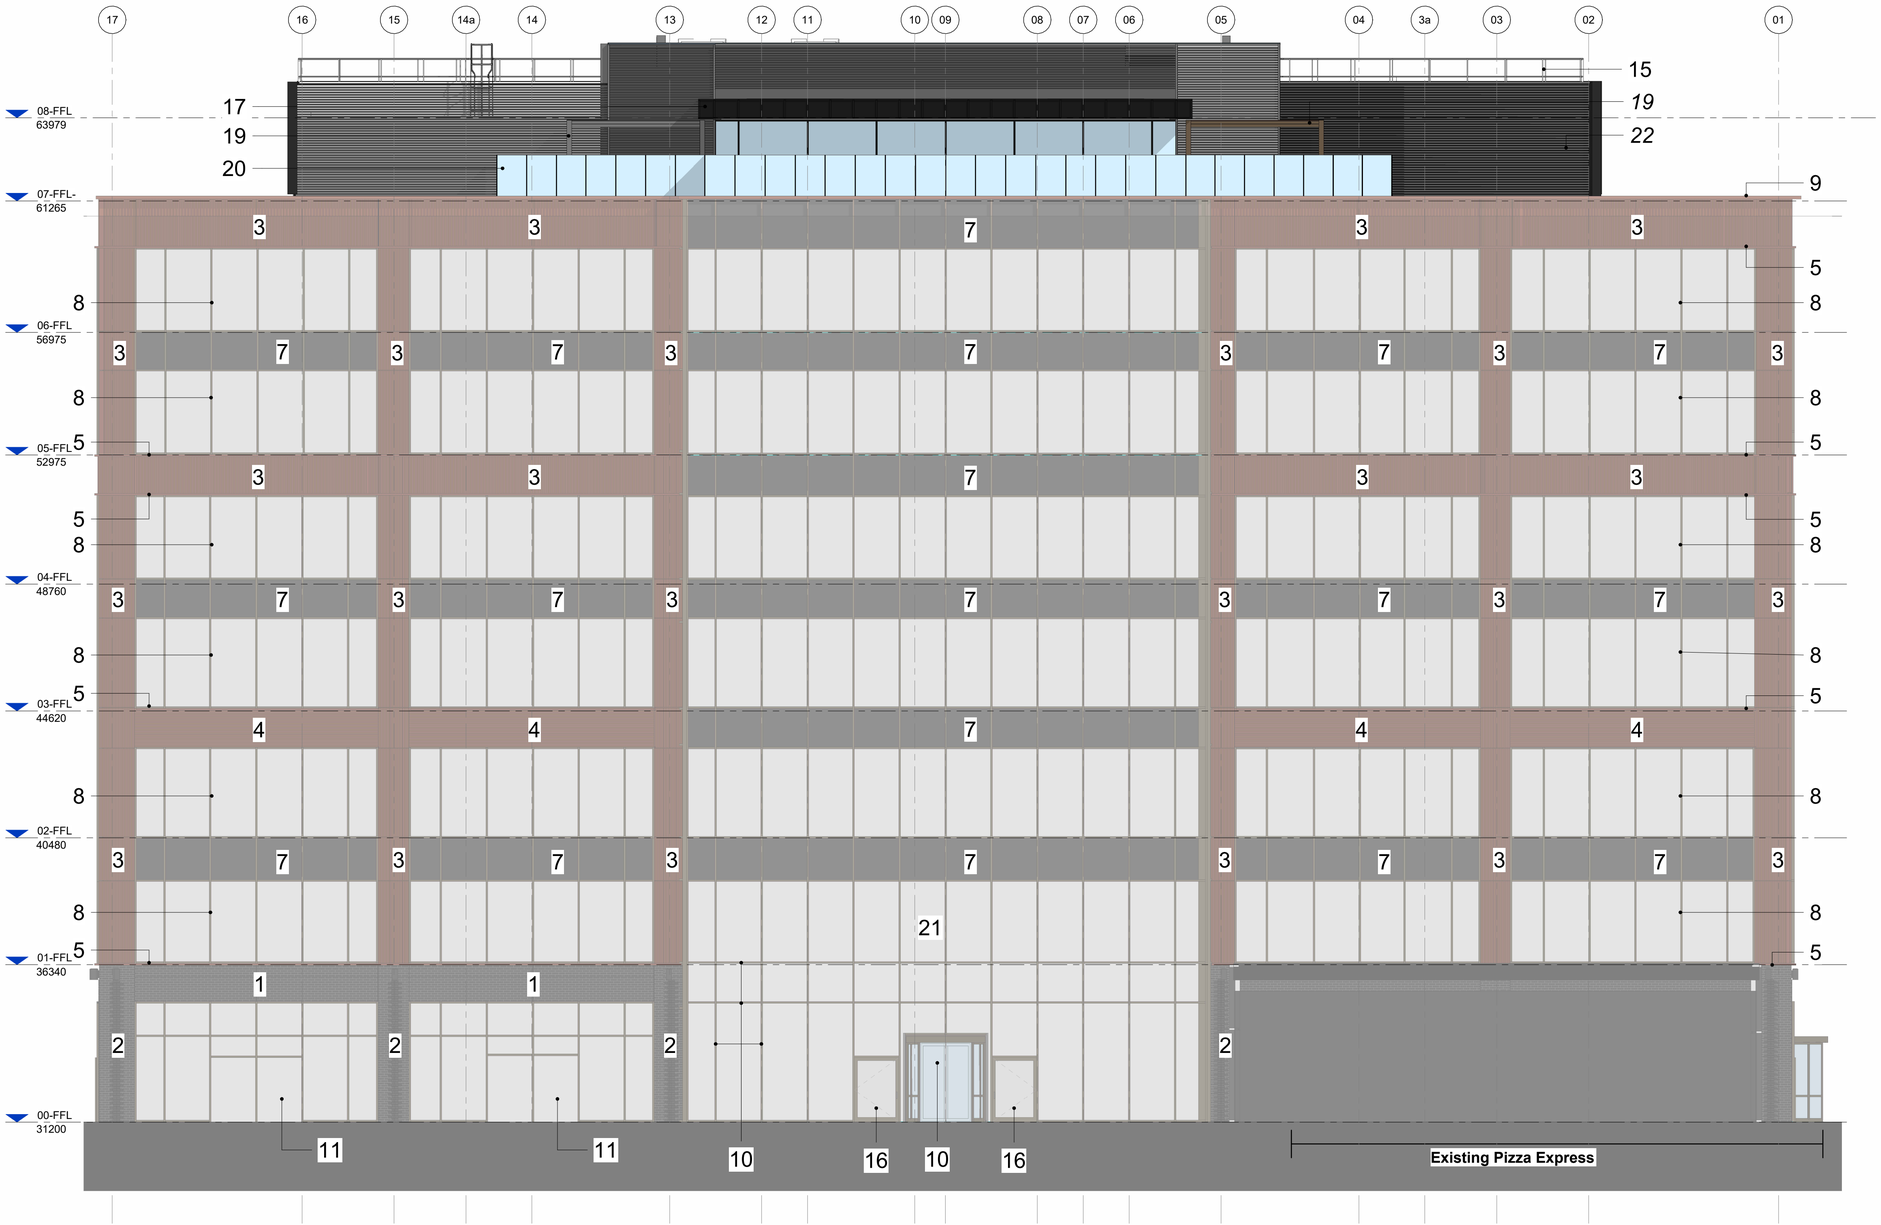


Notes :
1. Should any discrepancies be found on this drawing, inform jmarchitects.
2. Copyright of this drawing is owned by jmarchitects.
3. This drawing is to be printed in full colour.
4. jmarchitects are not responsible for the content of information from other parties represented on this drawing.
5. This drawing should not be scaled, figured dimensions only to be used.

Structural information is indicative only. For all structural information, refer to the Structural Engineer's drawings and specifications.

1:100
2m 0m 2m 4m 6m 8m 10m

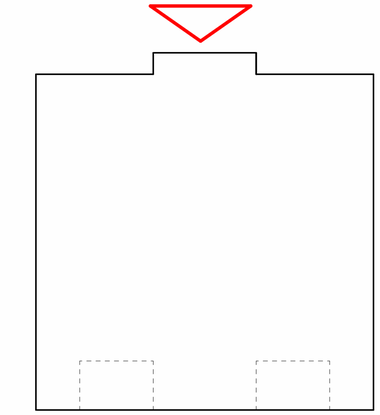

Materials Key:

Previous Application:
1. New Black Brick
2. New Black Glazed Brick Detail
3. New Vertical Ribbed Anodised Aluminium Rainscreen Cladding
4. New Horizontal Ribbed Anodised Aluminium Rainscreen Cladding
5. New Anodised Aluminium Cill
6. New Flat Anodised Aluminium Rainscreen Cladding
7. New Black Glass Spandrel Panel
8. New Anodised Aluminium Curtain Wall Cappings
9. New Anodised Aluminium Parapet Cappings
10. Refurbished Anodised Aluminium And Glass Revolving Door
11. New Glazed Entrance Door
12. New Anodised Aluminium Vertical Fin Detail
13. Refurbished Anodised Aluminium Louvre
14. New Louvre
15. New Handrail
16. Refurbished Doors

Roof Terrace Application:
17. New Anodised Aluminium Rainscreen Cladding
18. New Curtain Wall
19. New Freestanding Pergola
20. New Glazed Balustrade

Existing:
21. Existing Glazing Retained
22. Existing Plant Room Screen
23. Existing Dry Riser

These drawings demonstrate a cumulative proposal that includes the design that falls under planning application reference 142576/FO/2025 (already approved) and further design development. These are clearly marked on the proposed drawings with the previous proposal faded out for clarity.

Rev	Description	Date	Drn By	Chk By
P01	Project code changed, previous application proposal greyed out for clarity - Issued for Planning	2026.06.24	AK	SK

jmarchitects

Project
One Tony Wilson Place

Title
Proposed North Elevation

Client
Ralion Property II Limited

Purpose :
For Planning

Scale :
1:100 @ A1

Drawing Number
Project Code - Originator - Spatial - Form - Discipline - Package / Number
26012-JMA-ZE-DR-A-PL0002

Revision
P01

JMA Project Number
7124

3A | 54 Princess Street
Manchester
M1 6HS

T: 0161 200 6300
E: man@jmarchitects.net
W: www.jmarchitects.net

Version: 00.00.14