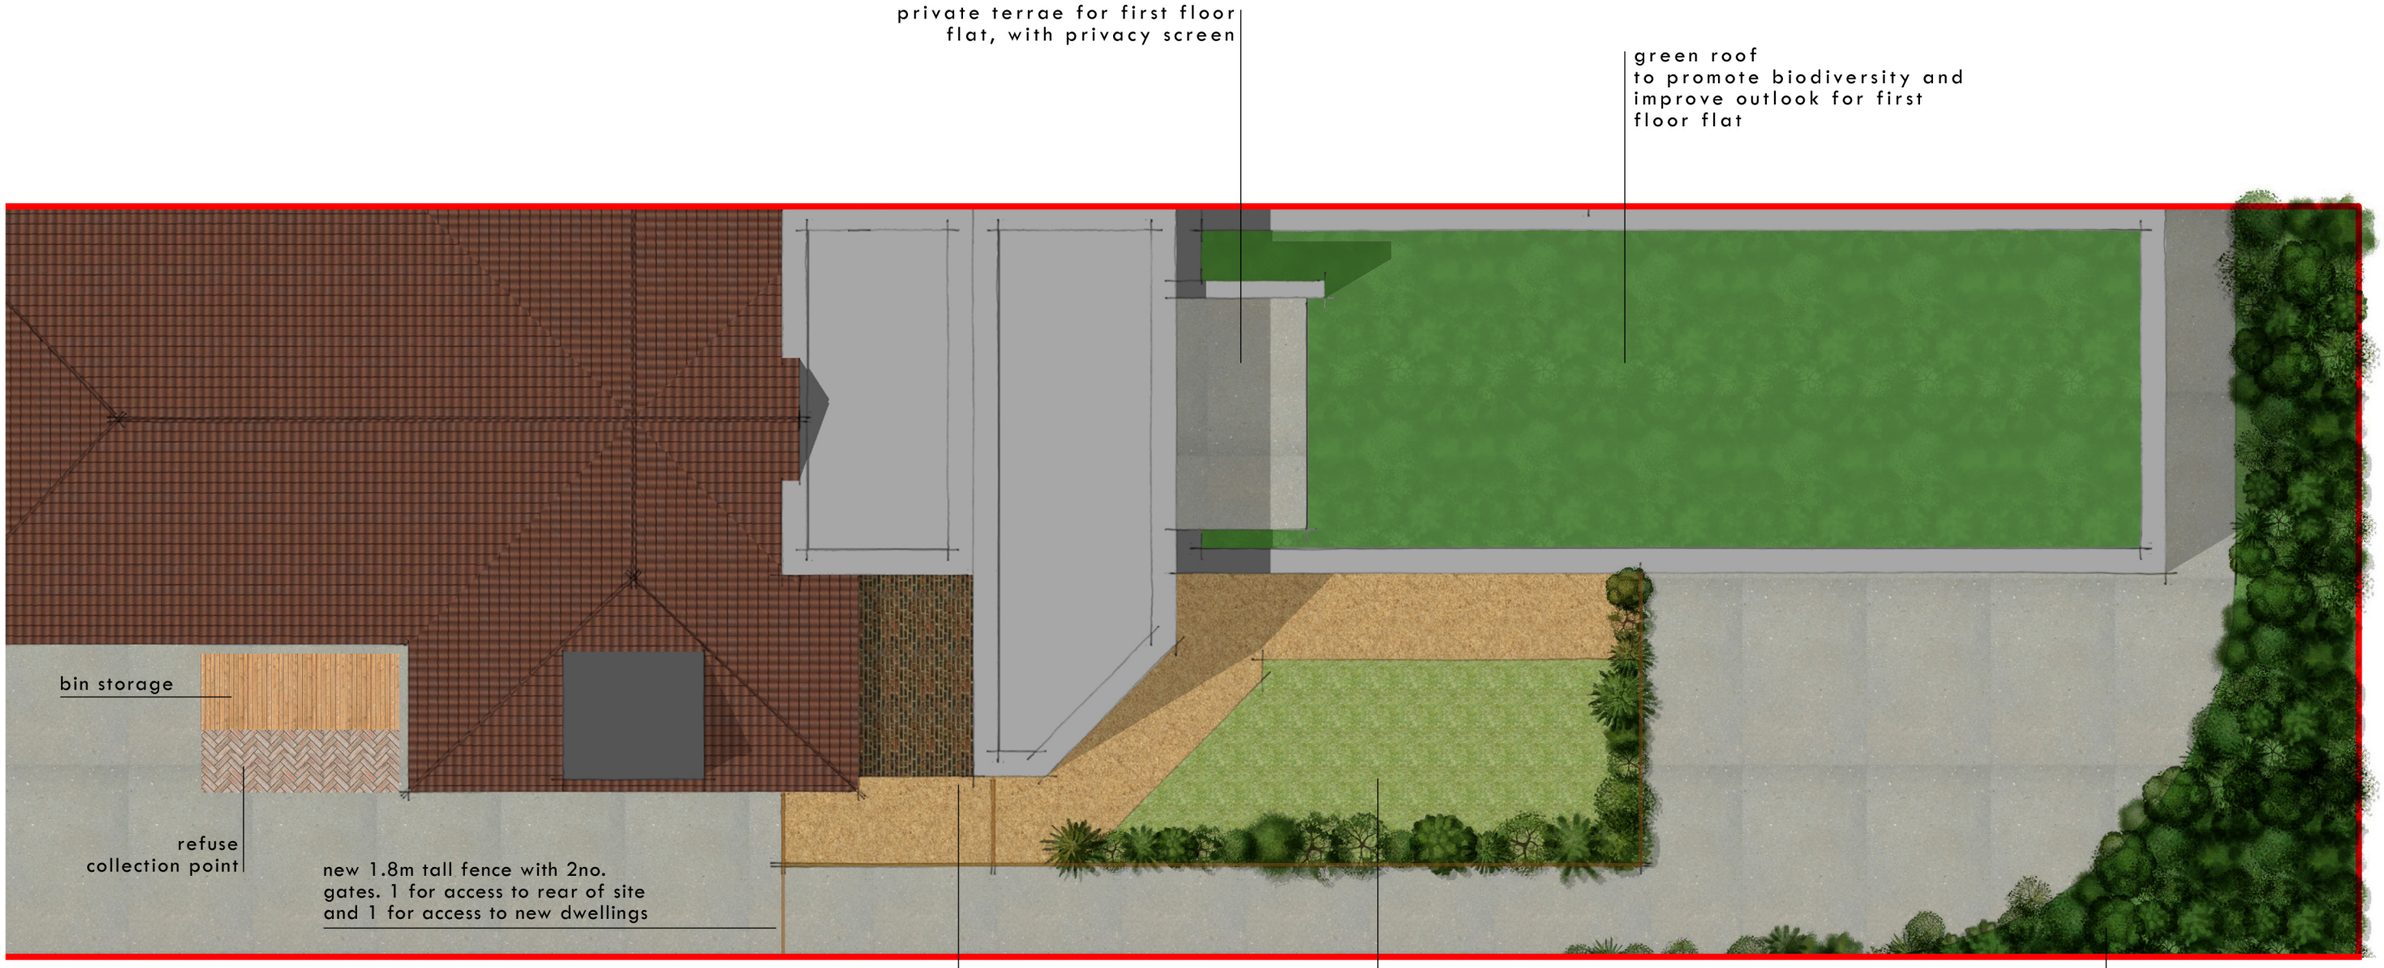


proposed roof plan

scale 1:100

162m2	-	hardstanding
55m2	-	natural wildflower garden
45m2	-	private garden, consisting of grass and peashingle
66m2	-	green roof

ATHERTON OAK ARCHITECTURAL DESIGN

Architectural and interior design specialists for residential and commercial projects

www.athertonoak.co.uk

Revision:

Contractor to check all measurements on site prior to the commencement of work & notify Atherton Oak of any discrepencies. All setting out to be approved by AO prior to fabrication. AO retain the copyright ownership of the drawings which must not be copied without written consent.

0 2 4 6 8 10

Drawing: Proposed Roof Plan
Number: 150HH-PL08
Scale: 1:100 @ A3

Site: 150 Hollyhedge Road, Wythenshawe, M22 9UE.

AO