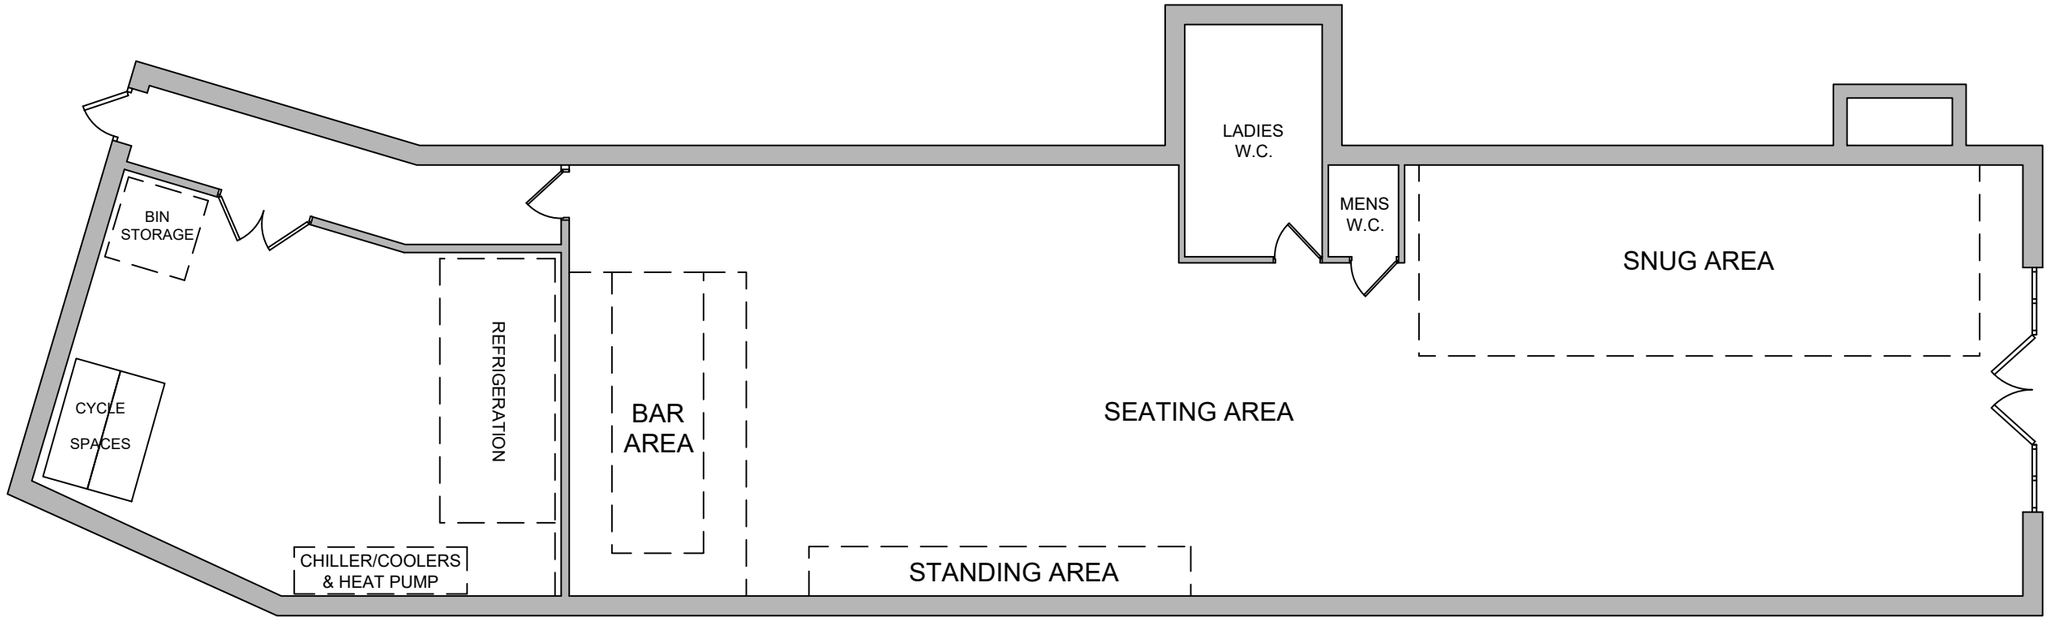


PROPOSED BAR FLOOR PLAN

1:100

2m 0 2m 4m 6m 8m 10m

PROPOSED FLOOR PLAN		"ARCH" NO 7 SHEFFIELD STREET MANCHESTER M1 2ND								
PAPER SIZE: A3	SCALE: 1:100	DATE CREATED: 01/07/2026	REV	B						DRAWN BY: IM