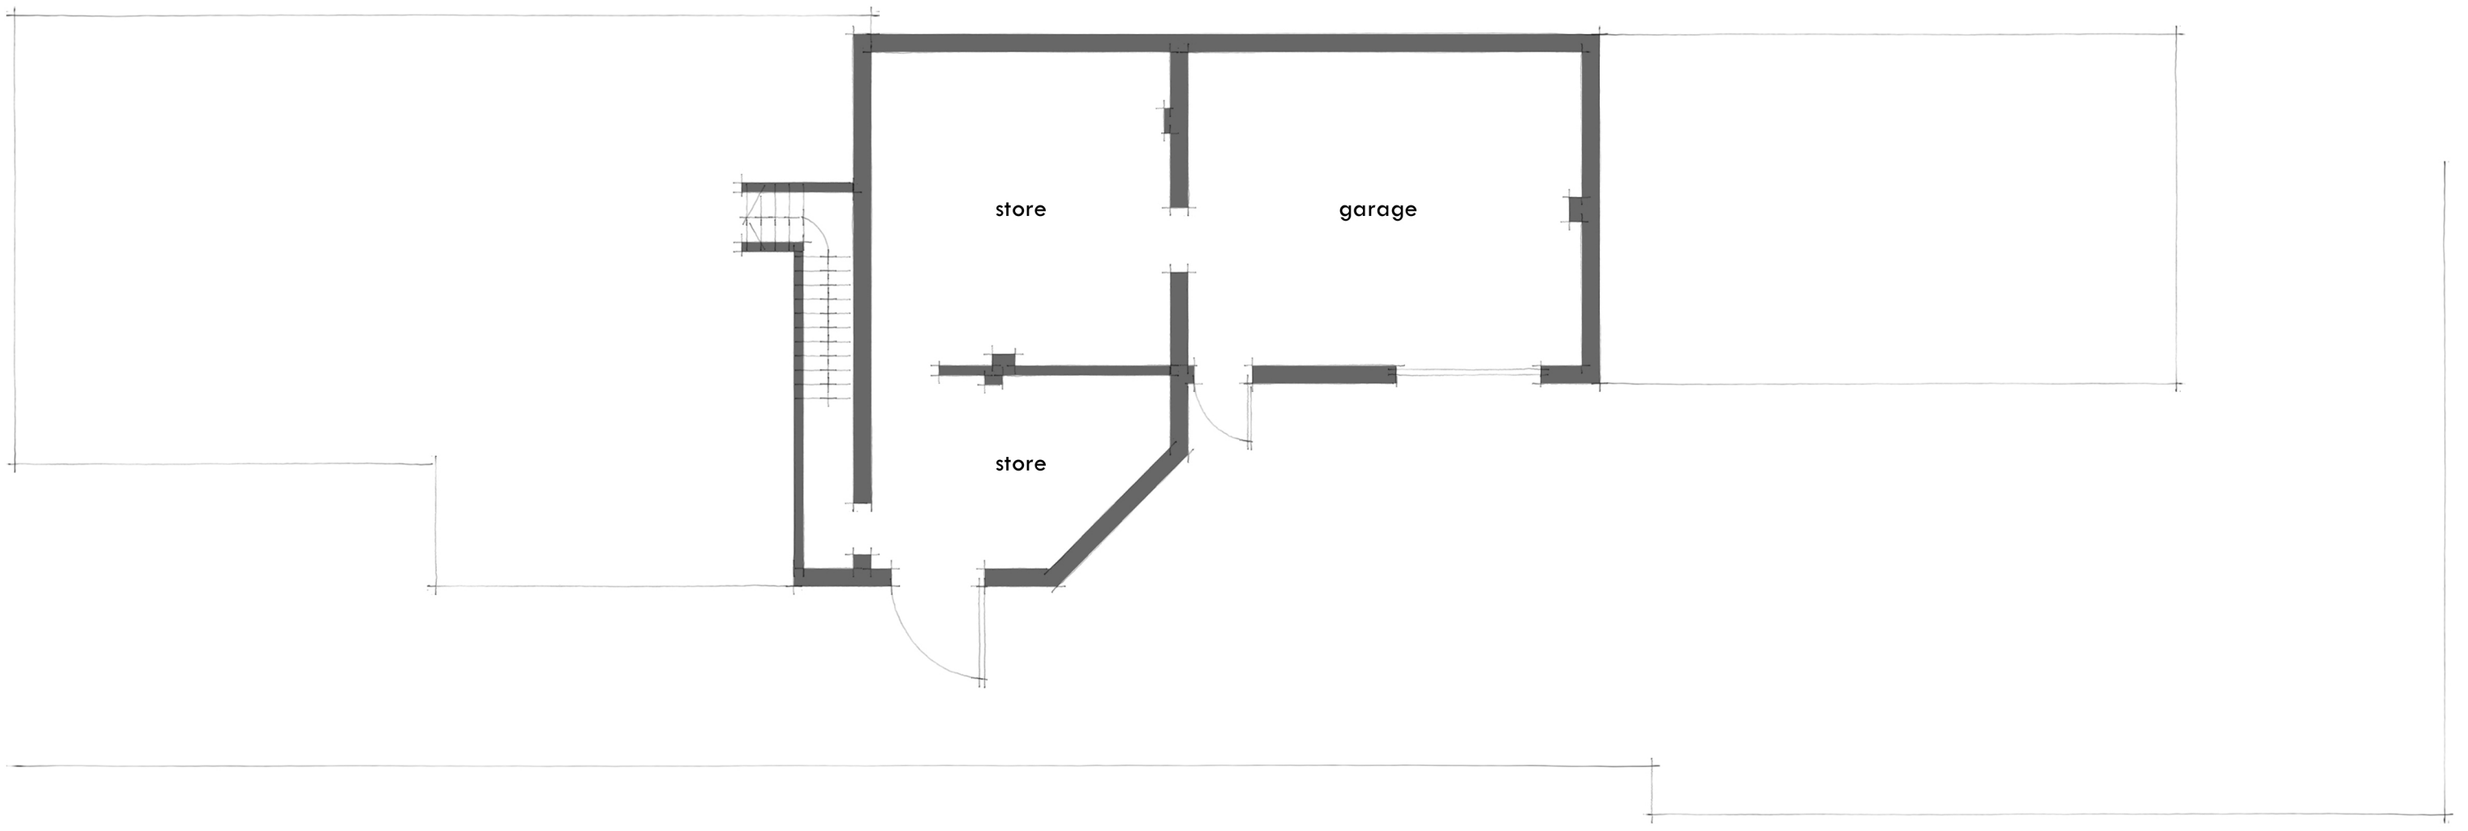


existing ground floor plan

scale 1:100

ATHERTON OAK ARCHITECTURAL DESIGN

Architectural and interior design specialists for residential and commercial projects

www.athertonoak.co.uk

Revision:

Contractor to check all measurements on site prior to the commencement of work & notify Atherton Oak of any discrepencies. All setting out to be approved by AO prior to fabrication. AO retain the copyright ownership of the drawings which must not be copied without written consent.

0 2 4 6 8 10

Drawing: Existing Ground Floor Plan
Number: 150HH-PL01
Scale: 1:100 @ A3

Site: 150 Hollyhedge Road, Wythenshawe, M22 9UE.

AO