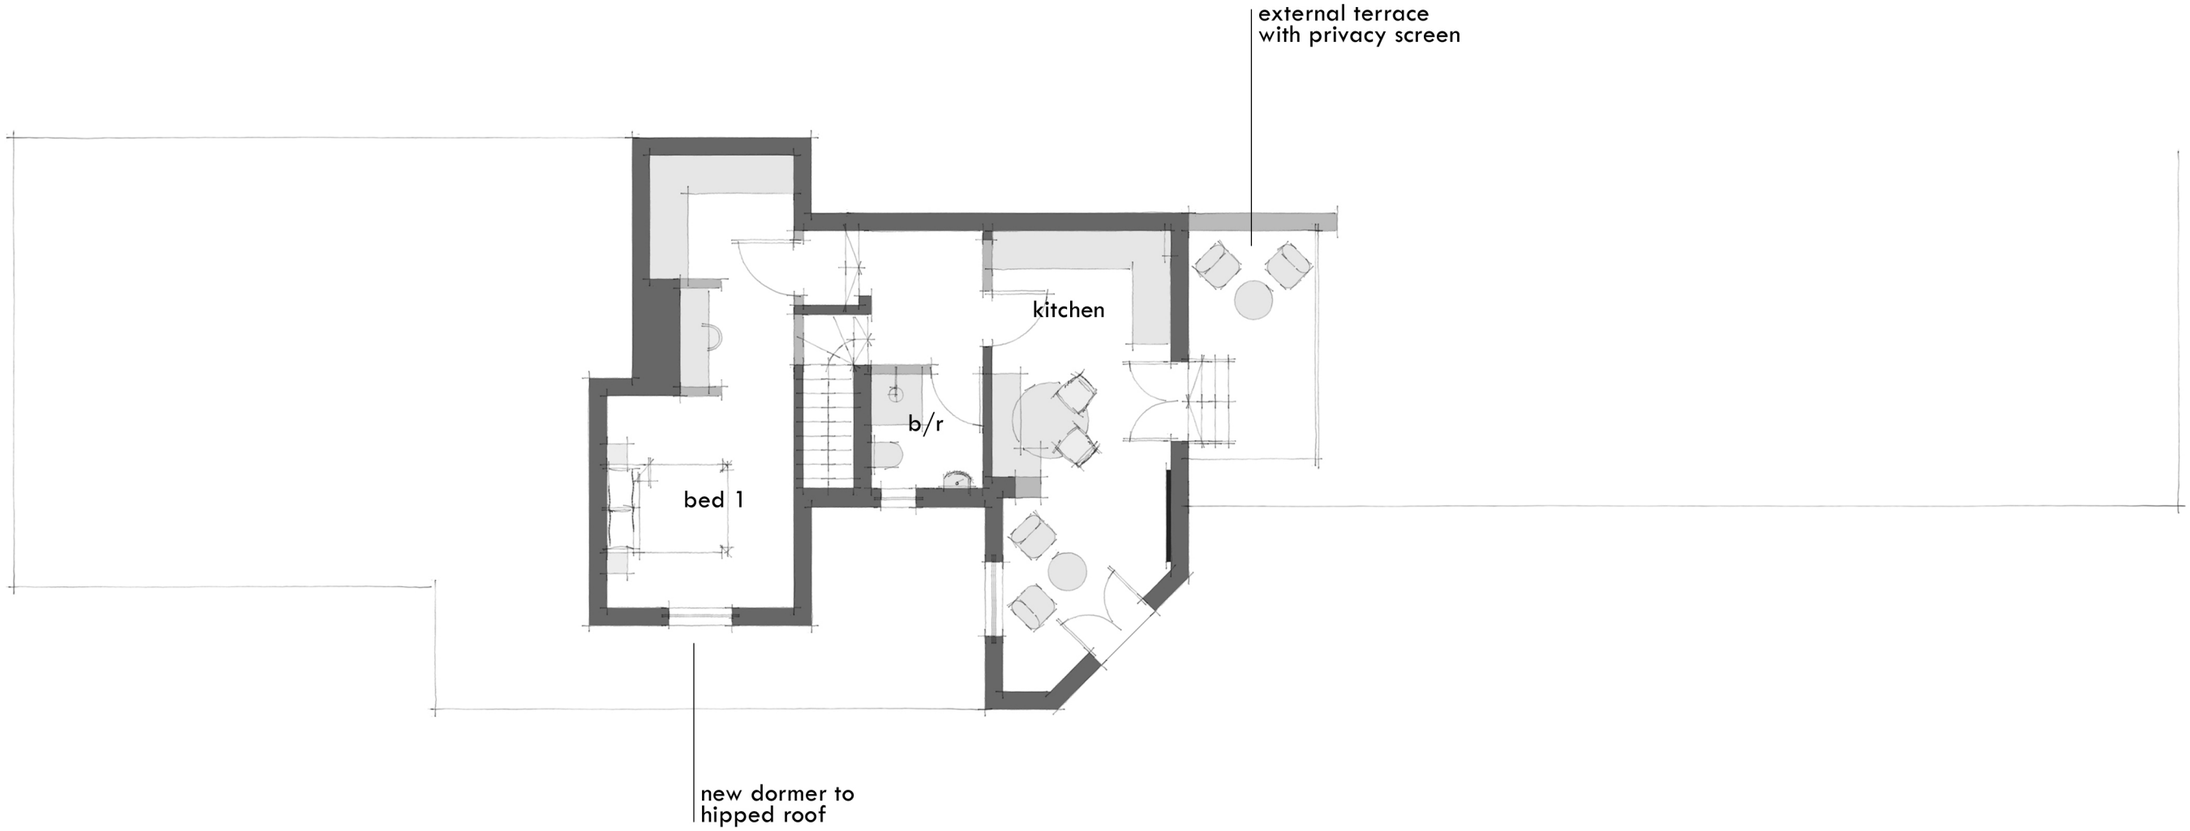


proposed first floor plan

scale 1:100

ATHERTON OAK ARCHITECTURAL DESIGN

Architectural and interior design specialists
for residential and commercial projects

www.athertonoak.co.uk

Revision:

Contractor to check all measurements on
site prior to the commencement of work
& notify Atherton Oak of any discrepencies.
All setting out to be approved by AO
prior to fabrication. AO retain the
copyright ownership of the drawings which
must not be copied without written consent.

0 2 4 6 8 10

Drawing: Proposed First Floor Plan
Number: 150HH-PL04
Scale: 1:100 @ A3

Site: 150 Hollyhedge Road, Wythenshawe, M22 9UE.

AO