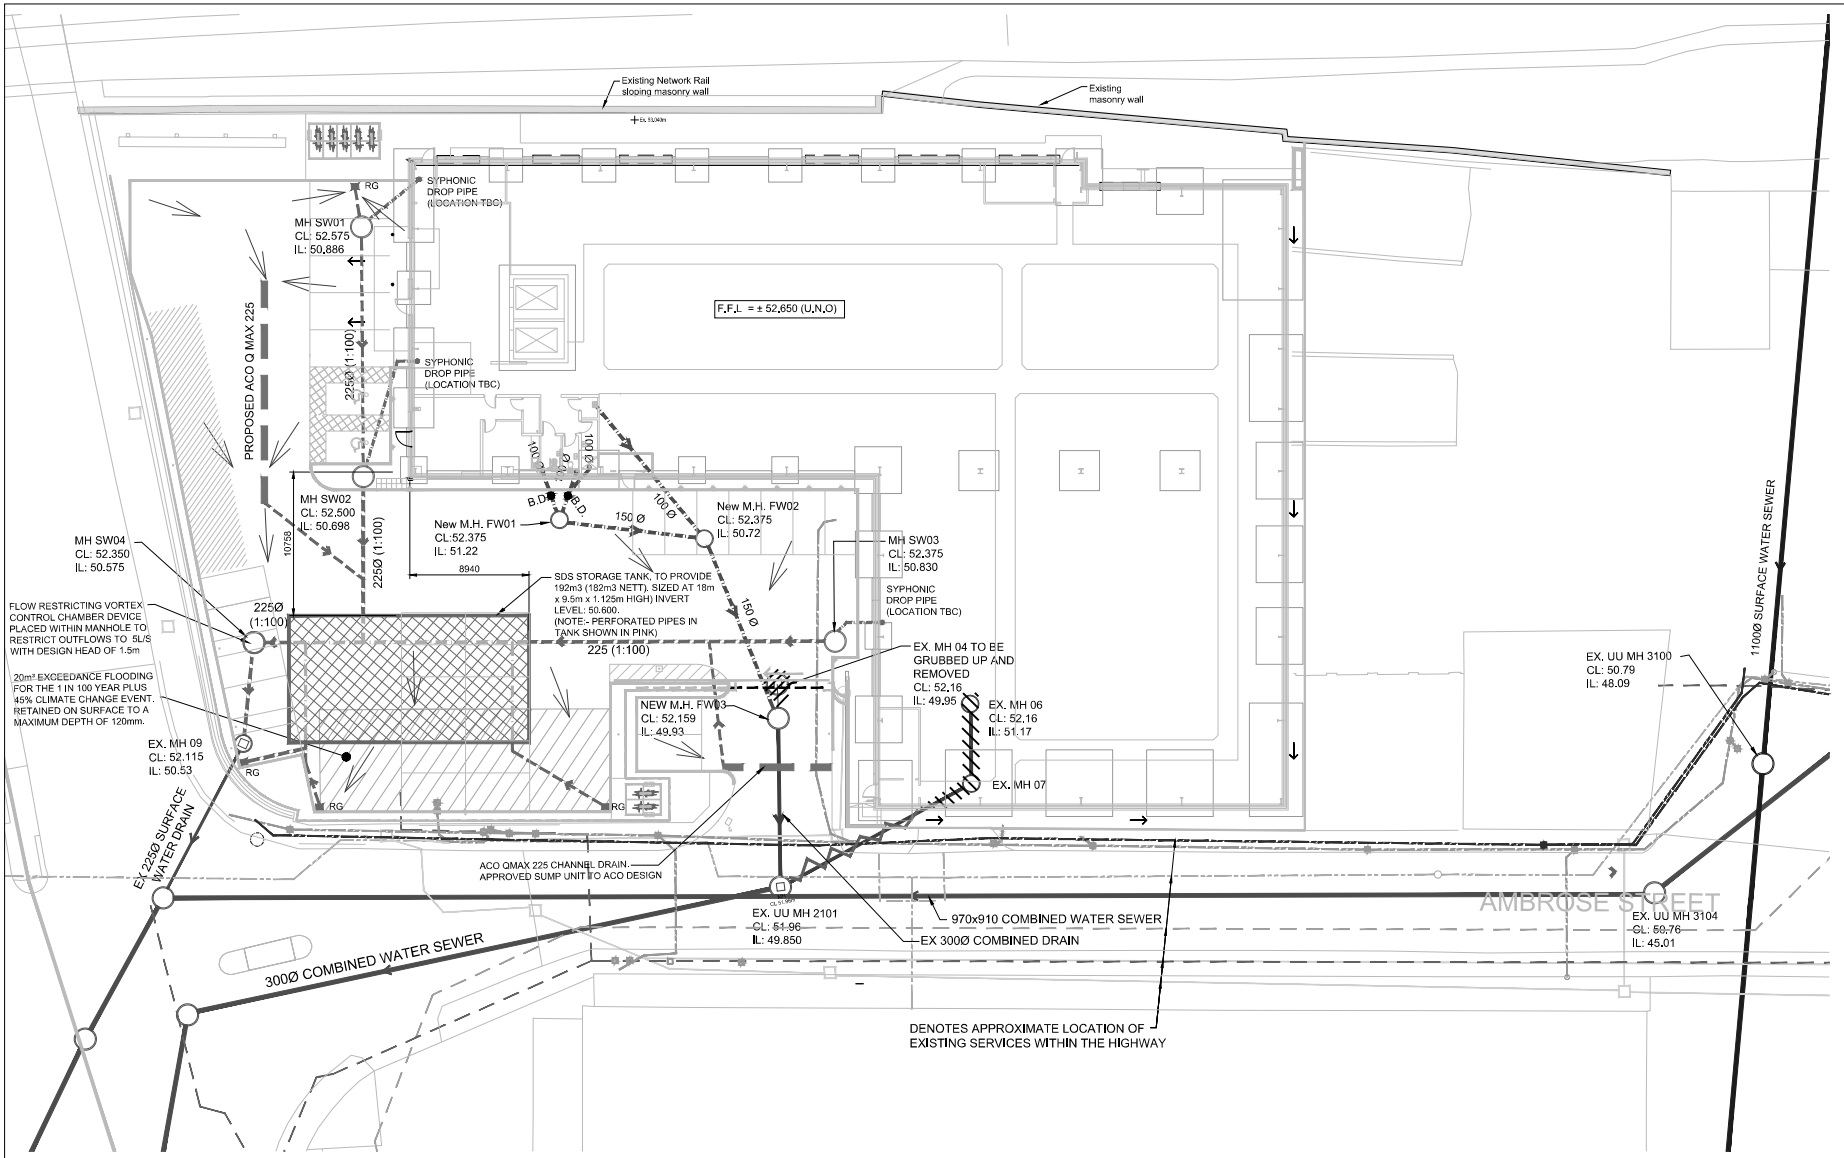


NOTE:
DRAINAGE DESIGN SHOWN IS BASED ON THE ARCHITECTS LATEST EXTERNAL WORKS LAYOUT DRAWING No. MH1314-221 REV J
FINAL SYPHONIC DRAINAGE DESIGN TO BE CONFIRMED BY OTHERS AND CO-ORDINATED WITH THE FOUNDATION SETTING OUT/CONSTRUCTION.
TRIAL PIT EXCAVATION REQUIRED AT PROPOSED FOUL CONNECTION LOCATION INTO EXISTING 300 DIA PIPE PRIOR TO INSTALLING PROPOSED FOUL DRAINAGE

© This Drawing and its contents are strictly the copyright of Thomasons

GENERAL NOTES

1. DRAWINGS ARE TO BE READ IN CONJUNCTION WITH ALL RELEVANT SPECIFICATIONS, ENGINEERS, ARCHITECTS & SERVICES DRAWINGS, INCLUDING APPROVED BUILDERS WORK DRAWINGS. CONTRACTOR TO NOTIFY ENGINEER OF DISCREPANCIES BETWEEN STRUCTURAL DRAWINGS AND SPECIFICATIONS OR OTHER DRAWINGS.
2. ALL DIMENSIONS ARE IN MILLIMETRES UNLESS NOTED OTHERWISE.
3. DO NOT SCALE FROM THE DRAWINGS OR THE COMPUTER DIGITAL DATA, ONLY FIGURED DIMENSIONS ARE TO BE USED.
4. THE CONTRACTOR SHALL BE RESPONSIBLE FOR THE DESIGN, FABRICATION, ERECTION AND REMOVAL OF ALL TEMPORARY WORKS AND SHALL PROVIDE ALL TEMPORARY BRACING AS NECESSARY TO MAINTAIN STRUCTURAL STABILITY DURING CONSTRUCTION.
5. IF THE CONTRACTOR CONSIDERS THAT HE DOES NOT HAVE SUFFICIENT INFORMATION TO SAFELY COMPLETE THE WORKS DETAILED ON THIS DRAWING, HE SHOULD CONTACT THE ENGINEER.

CDM DESIGNER'S RISK ASSESSMENT

THOMASONS ASSUME THAT THE CONTRACTOR IS COMPETENT IN MATTERS OF HEALTH & SAFETY AND IS AWARE OF ALL THE NORMAL RISKS ASSOCIATED WITH CONSTRUCTION OF THE TYPE SHOWN ON THIS DRAWING. REMAINING UNUSUAL RISKS ARE :-

	CHK'D.
CONSTRUCTION	
1. Potential asbestos containing materials in ground. 2. High water table. Allow for pumping of excavations. 3. Working adjacent to live railway. 4. Working adjacent to existing structures to be retained, care to be taken to not undermine / damage these during the works.	CH
MAINTENANCE / CLEANING	
1. No unusual risks	CH
DECOMMISSIONING / DEMOLITION	
1. No unusual risks	CH

KEY

- EXISTING COMBINED WATER SEWER
- EXISTING CULVERTED WATERCOURSE
- EXISTING COMBINED WATER DRAINAGE
- EXISTING SURFACE WATER DRAINAGE
- PROPOSED FOUL WATER DRAINAGE
- PROPOSED SURFACE WATER DRAINAGE
- PROPOSED ACO DRAIN
- PROPOSED ACO Q MAX 225
- OVERLAND FLOOD FLOWS
- EXISTING COMBINED WATER DRAINAGE TO BE REMOVED AND GRUBBED UP.
- EXISTING COMBINED WATER DRAINAGE TO BE ABANDONED AND GROUTED.

FINAL CONSTRUCTION ISSUE

THIS DRAWING REPRESENTS THE FINAL CONSTRUCTION VERSION ISSUED TO THE CONTRACTOR INCORPORATING AMENDMENTS MADE DURING THE CONTRACT.

IT IS BASED ON PERIODIC SITE INSPECTIONS BY THOMASONS RATHER THAN CONTRACTOR RECORDS.

NO GUARANTEE CAN THEREFORE BE GIVEN AS TO THE ACCURACY OF THE INFORMATION SHOWN.

Rev	Description	By	Date	Chkd
C6	FINAL CONSTRUCTION ISSUE	MT	04.03.26	LB
C5	ACO REPLACED BY GULLEY AT CONTRACTORS REQUEST	MT	27.02.26	LB
C4	KERB RELOCATED BY ARCH, ACO ENTRANCE NOTED	MT	12.11.25	CH
C3	GULLEYS RE-INSTATED, KERB RELOCATED BY ARCH	MT	22.10.25	CH
C2	ACO DRAIN RELOCATED.	MT	29.09.25	CH
C1	CONSTRUCTION ISSUE	MT	26.09.25	CH

THOMASONS
3 Brewery Yard, Deva City Office Park, Trinity Way, Manchester M3 7BB | Tel : 0161 839 3993

STORAGE WORLD AMBROSE STREET

DRAINAGE LAYOUT

Status: FINAL CONSTRUCTION

Drawing No.	Revision
11325 - 025	C6

Scale	Size	Drawn	Date	Passed (Tender)	Passed (Construction)
1:200	A1	BB	APR 23	CH	MB