
Do Not Scale.
All Figured Dimensions To Be Checked On Site Prior To Construction.
All Copyright Reserved.

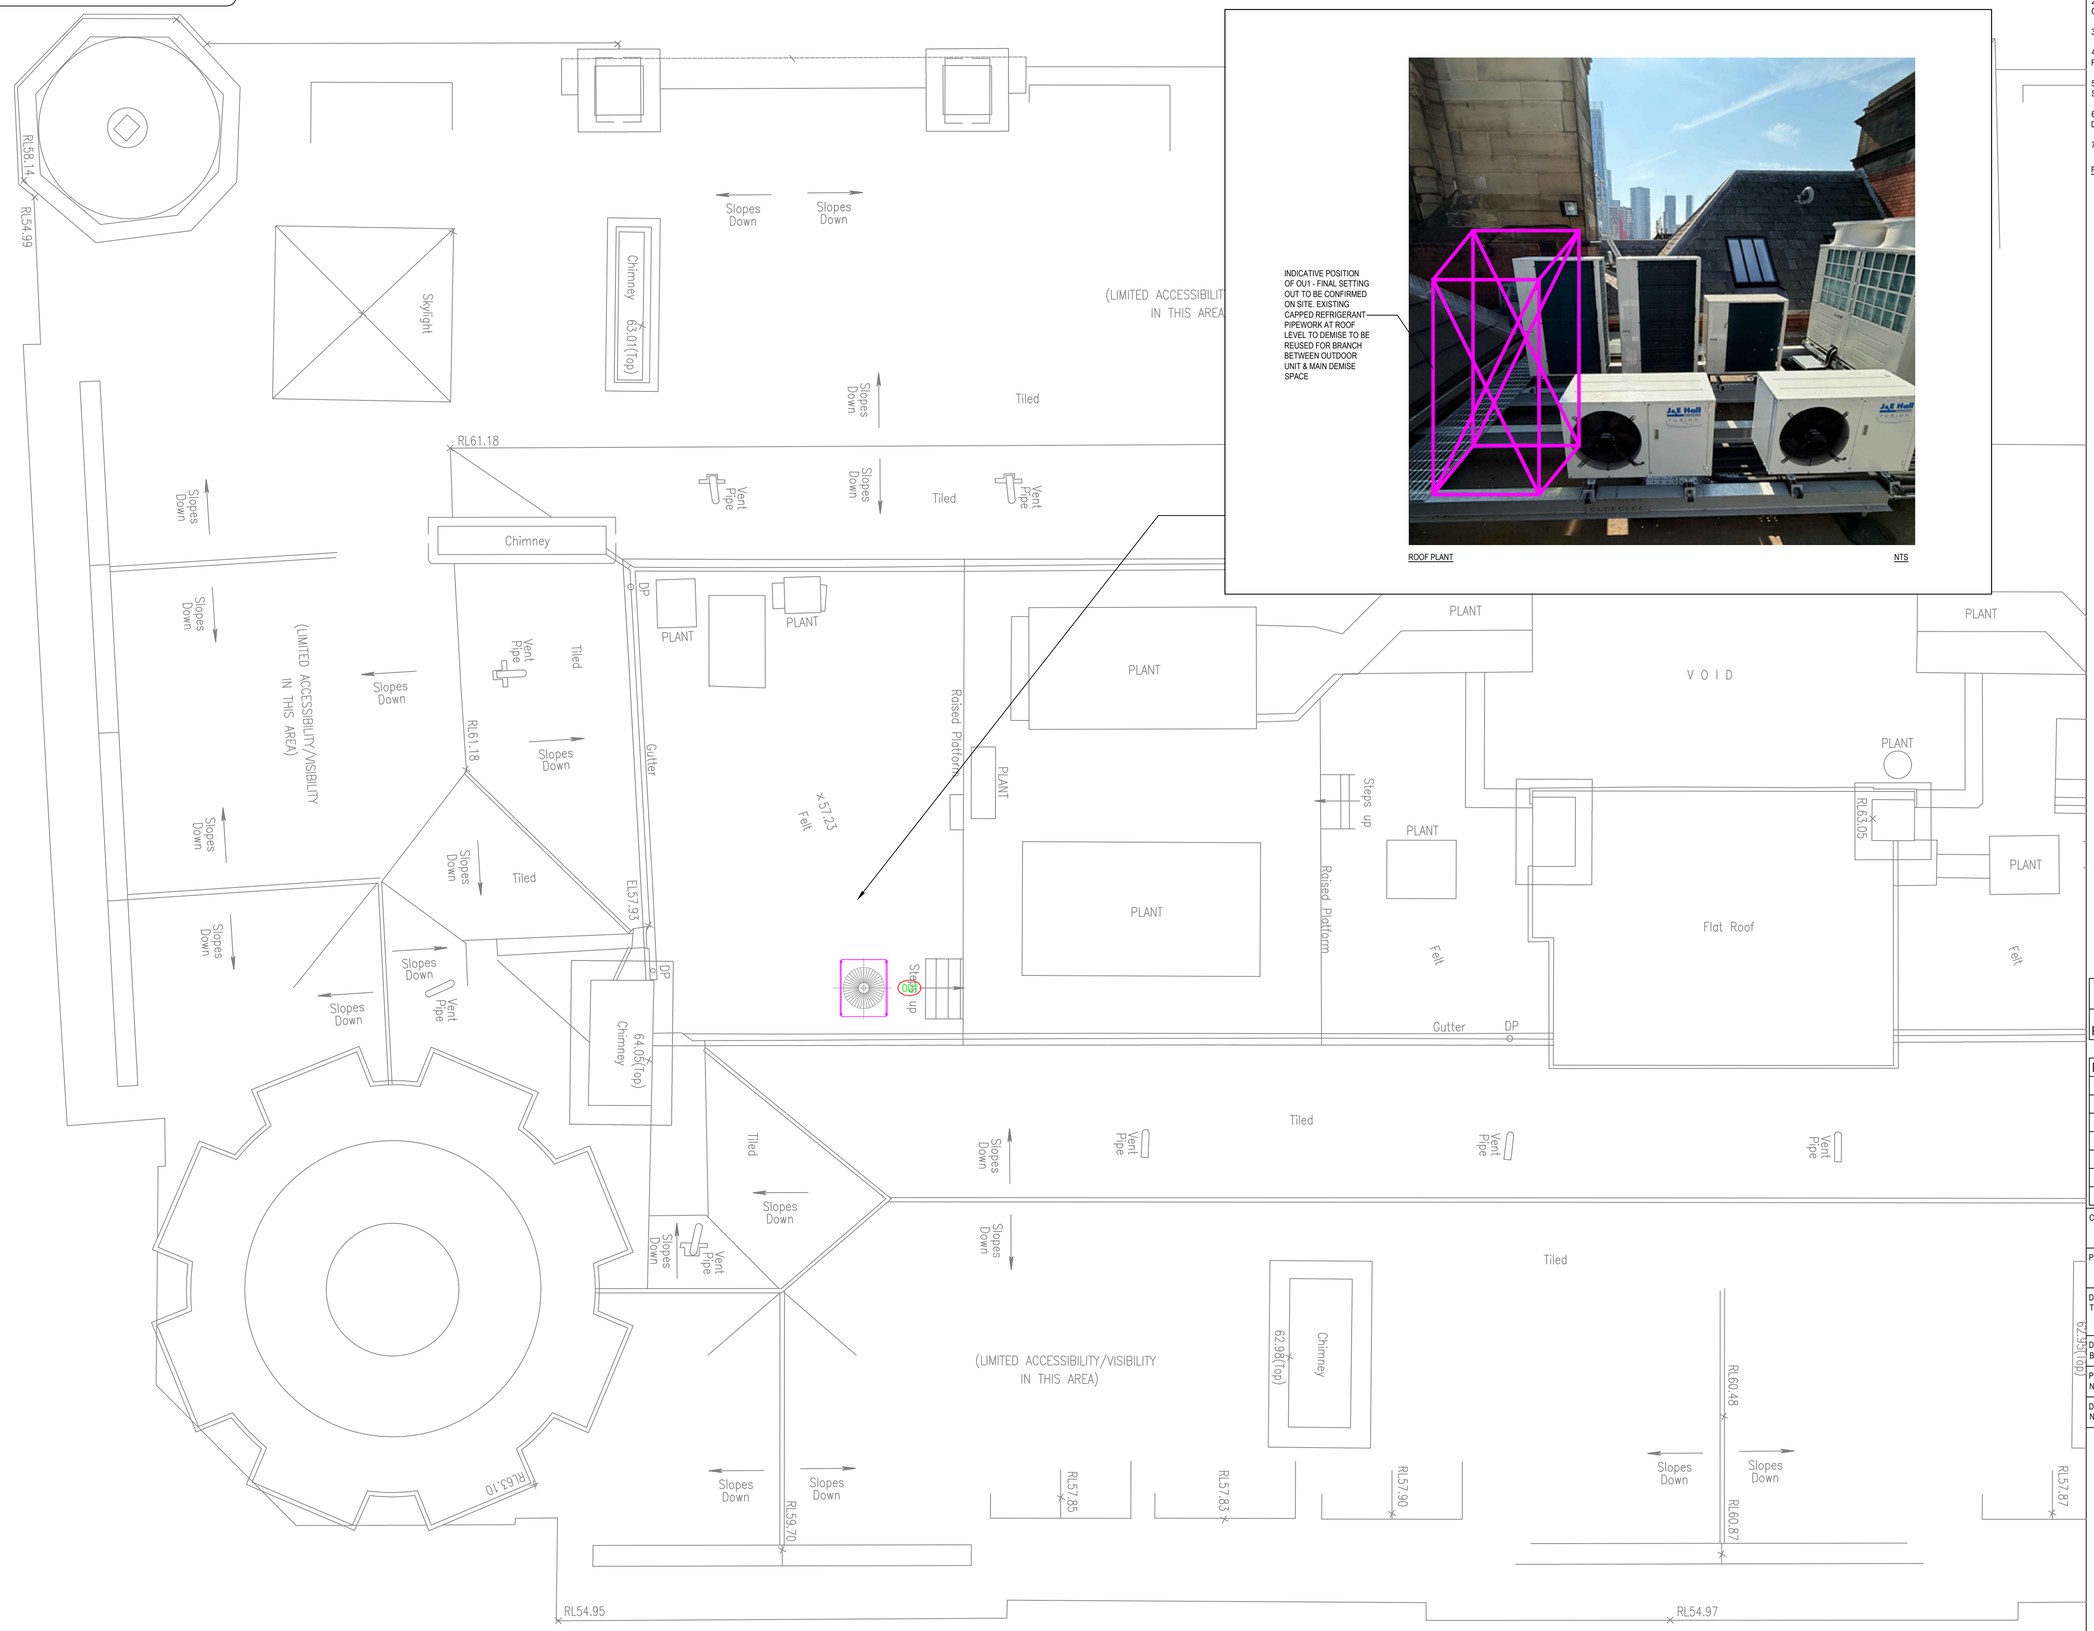

INDICATIVE POSITION OF OU1 - FINAL SETTING OUT TO BE CONFIRMED ON SITE. EXISTING CAPPED REFRIGERANT PIPEWORK AT ROOF LEVEL TO DEMISE TO BE REUSED FOR BRANCH BETWEEN OUTDOOR UNIT & MAIN DEMISE SPACE

ROOF PLANT NTS

GENERAL NOTES:

1. ALL SERVICES/ROUTES THROUGHOUT BUILDING TO BE FULLY COORDINATED ON SITE.

2. DRAWING TO BE READ IN CONJUNCTION WITH THE INSTALLATION SPECIFICATION AND ALL OTHER RELEVANT DRAWINGS.

3. DUCTWORK MATERIAL & INSTALLATION TO DW/144 CLASS 'A'.

4. FINAL DESIGN SHOP DRAWING AND DETAIL CO-ORDINATION DRAWINGS TO BE SUBMITTED FOR ENGINEER COMMENT PRIOR TO START ON SITE.

5. FIRE DAMPERS TO BE PROVIDED AT ALL PENETRATIONS THROUGH FIRE COMPARTMENTS, SEE ARCHITECT'S DRAWING FOR COMPARTMENTATION DETAILS.

6. DUCTWORK ACCESS DOORS TO BE PROVIDED ADJACENT TO EACH CHANGE OF DIRECTION, DAMPERS AND DUCT MOUNTED EQUIPMENT OR EVERY 10m.

7. PROVIDE VOLUME CONTROL DAMPERS ON ALL DUCTWORK BRANCHES.

PLANT SCHEDULE

REF	MANUFACTURER	MODEL	DIMENSIONS
OU1	FUJITSU	AJY072GALDH	930Wx765Dx1690H

Revision				
Rev	Description	By	App By	Date
P01	PRELIMINARY	JH		01/05/2026

CLIENT: LITTLE DOOR

PROJECT: DEANSGATE

DRAWING TITLE: ROOF PLANT

DRAWN BY:	STATUS:	DATE:
J.HARPER	PRELIMINARY	MAY'26
PROJECT No.:	REV:	SCALE:
L2811	P01	1:50

DRAWING No.: L2811SK03

LEHDING SERVICES DESIGN LTD
Unit 10, 10 Redlands Crescent, Larne, Co. Antrim, N.Ireland. BT40 1FF.
28 Manor Green Road, Epsom, London. KT19 8RA.
Tel. +44(0) 2828 277 123 Web: www.lehding.co.uk Email: info@lehding.co.uk

A1