LIGHTING LEGEND


SYMBOL	DESCRIPTION	SPEC REF
VALUE	**WALL LIGHTS**	
	A1	WL01
	B1	WL02
	C1	WL03
	D1	WL04
	E1	WL05
	F1	WL06
	G1	WL07
	H1	WL08
	I1	WL09
	J1	WL10
	K1	WL11
	L1	WL12
	M1	WL13
	N1	WL14
	O1	WL15
VALUE	**5amp LAMPS**	
	A	5AL01
	B	5AL02
	C	5AL03
	D	5AL04
	E	5AL05
	F	5AL06
	G	5AL07
	H	5AL08
	I	5AL09
	J	5AL10
	K	5AL11
	L	5AL12
	M	5AL13
	N	5AL14
	O	5AL15
	P	5AL16
	Q	5AL17
	R	5AL18
	S	5AL19
	T	5AL20
VALUE	**UPLIGHTERS**	
	U	UL01
	V	UL02
VALUE	**PICTURE LIGHTS**	
	W	PL01
	X	PL02
	Y	PL03
Z	**IP45 EXTERNAL WALL LIGHT**	
	Z	EXWAL01
	RGBWRGBWW LED WITH DMX CONTROLLER W LED	
	UNDERCOUNTER WORKING LED	

SPEAKER LEGEND

SYMBOL	DESCRIPTION
	CEILING SPEAKER
	SUBWOOFER
	WALL SPEAKER


ELECTRICAL LEGEND

SYMBOL	DESCRIPTION
VALUE	5amp SINGLE SOCKET AC - ABOVE COUNTER 1200mm ABOVE FFL BC - LOW LEVEL BELOW COUNTER 450mm ABOVE FFL
VALUE	13amp DOUBLE SOCKET - USB C DSSO AC - ABOVE SCOUNTER 1200mm ABOVE FFL DSSO BC - LOW LEVEL BELOW COUNTER 450mm ABOVE FFL
CF	13amp DOUBLE SOCKET ON CEILING
LED	SINGLE SOCKET FOR LED
DSSO FL	3amp DOUBLE SOCKET - USB C FLOOR
	CCTV
	DATA POINT (NO. INDICATES AMOUNT REQUIRED)
	ACCESS DATA POINT

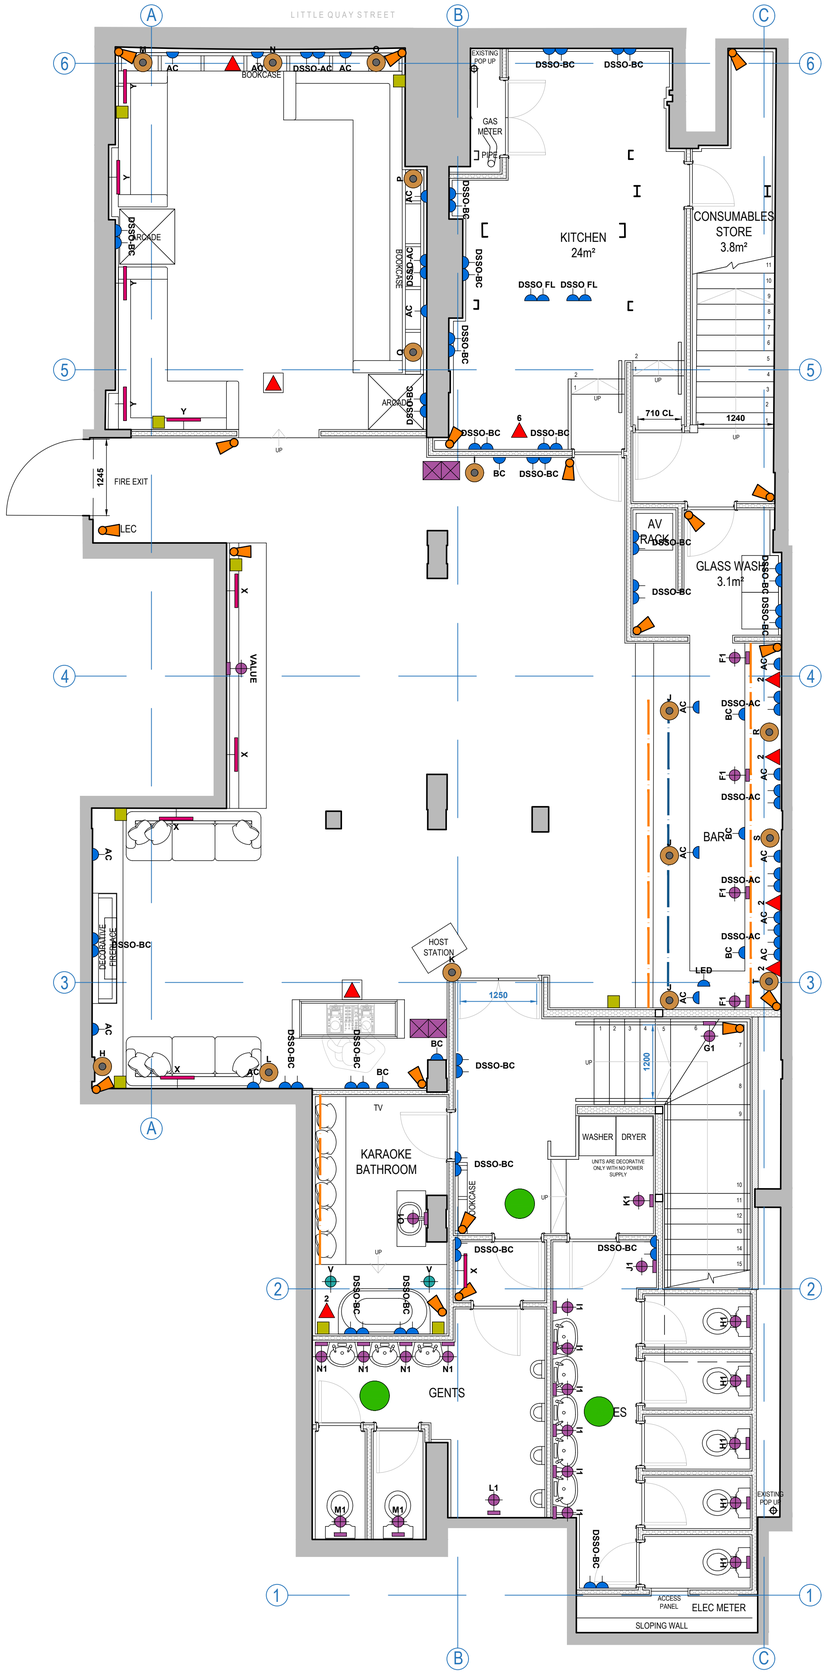

PROPOSED GA PLAN - BASEMENT PLAN

SCALE 1:50 @ A1

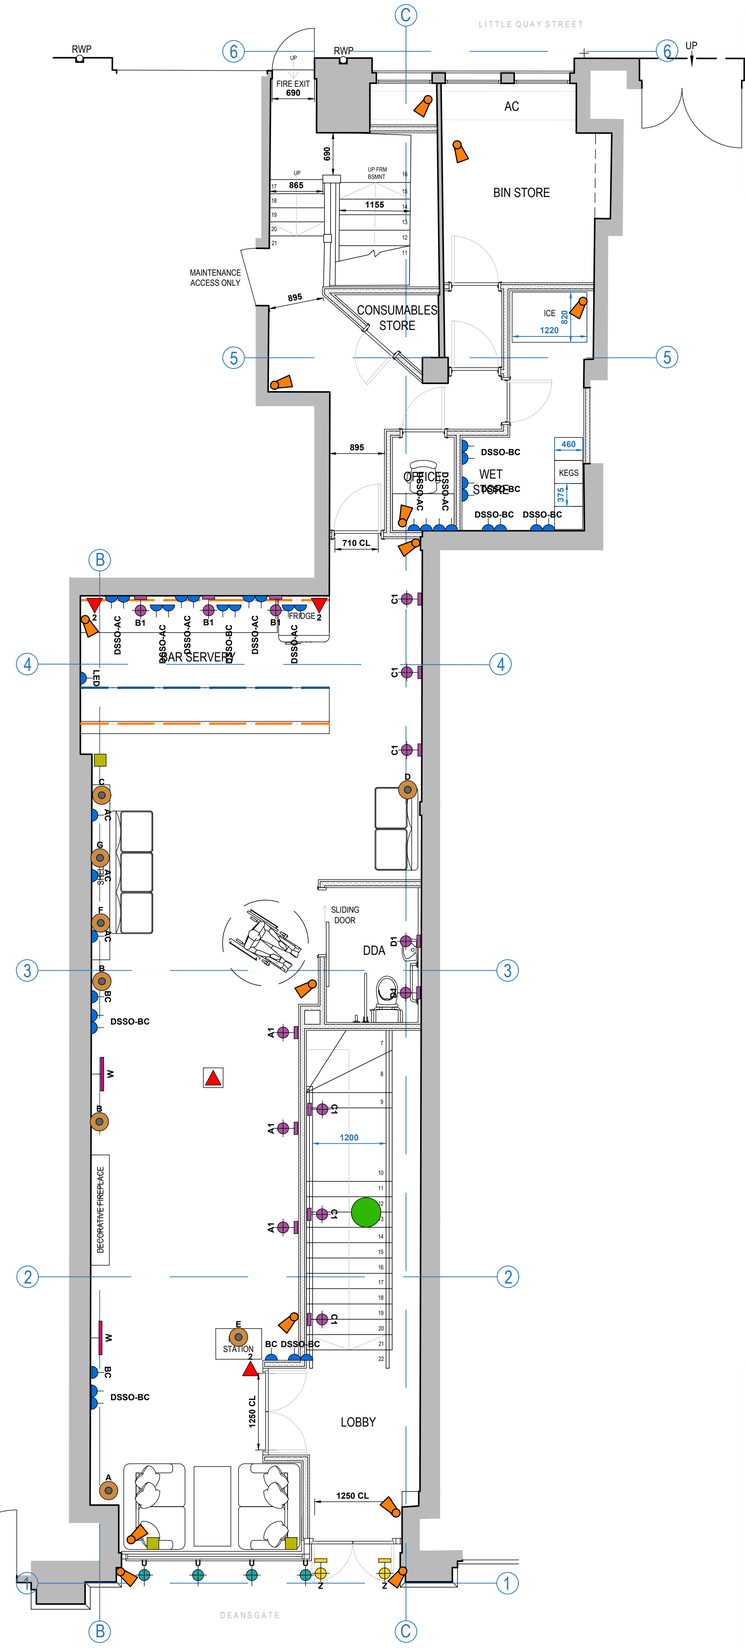

PROPOSED GA PLAN - GROUND FLOOR

SCALE 1:50 @ A1

1:50 — 0 0.5 1 2 3 4 5m

GENERAL NOTES

ALL DIMENSIONS TO BE CHECKED ON SITE PRIOR TO COMMENCEMENT OF WORKS - PLEASE REPORT ERRORS OR OMISSIONS TO THE ARCHITECT.

THIS DRAWING HAS BEEN PRODUCED FOR THE PURPOSES OF PLANNING AND BUILDING REGULATIONS APPROVALS ONLY AND IS NOT INTENDED TO BE A FULL WORKING DRAWING.

THIS DRAWING IS TO BE READ IN CONJUNCTION WITH ANY WRITTEN SPECIFICATIONS, SCHEDULES OF WORK AND STRUCTURAL ENGINEER'S DETAILS AS APPROPRIATE.

THIS DRAWING IS THE COPYRIGHT OF PUMP HOUSE DESIGNS AND ANY FURTHER REPRODUCTION OF THE PLAN IS NOT PERMITTED WITHOUT OBTAINING PRIOR CONSENT.

© CROWN COPYRIGHT 2026 - LICENCE NO. 100032237

REV	DESCRIPTION	BY	DATE
F			
E			
D			
C			
B	UPDATED TO LATEST GA	LF	17.05.26
A	UPDATED TO LATEST LAYOUT	SM	19.05.26

PUMPHOUSE DESIGNS
Architectural & Interior Design Consultants
01424 871120 info@pumphousedesigns.co.uk

CLIENT
LITTLE DOOR & CO.

PROJECT
THE LITTLE DOOR
200 DEANSGATE
MANCHESTER

DRAWING
PROPOSED SMALL POWER

FIRST ISSUE	DRAWN BY	SCALE @ A1
APRIL 2026	S MALLORCA	1:50

DRAWING NO.
8621 / 01 / 701 / B