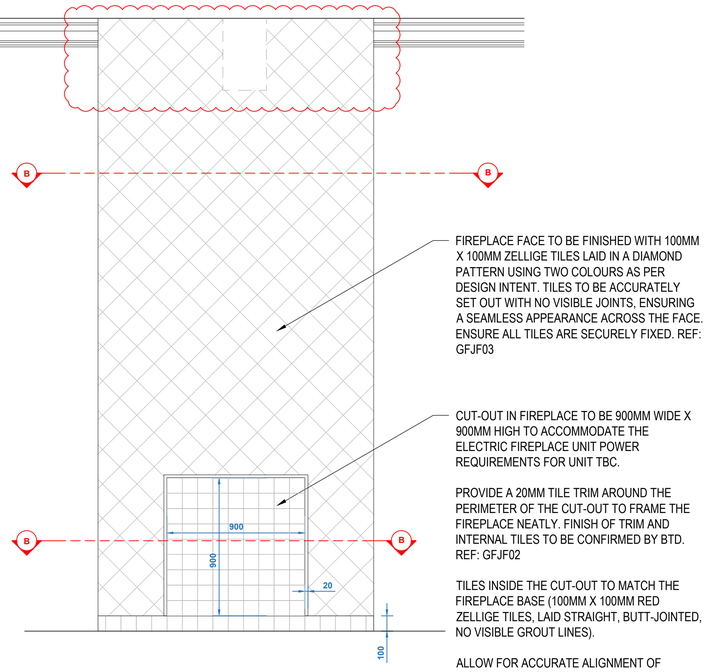


FIREPLACE FACE TO BE FINISHED WITH 100MM X 100MM ZELLIGE TILES LAID IN A DIAMOND PATTERN USING TWO COLOURS AS PER DESIGN INTENT. TILES TO BE ACCURATELY SET OUT WITH NO VISIBLE JOINTS, ENSURING A SEAMLESS APPEARANCE ACROSS THE FACE. ENSURE ALL TILES ARE SECURELY FIXED. REF: GFJF03


CUT-OUT IN FIREPLACE TO BE 900MM WIDE X 900MM HIGH TO ACCOMMODATE THE ELECTRIC FIREPLACE UNIT POWER REQUIREMENTS FOR UNIT TBC.

PROVIDE A 20MM TILE TRIM AROUND THE PERIMETER OF THE CUT-OUT TO FRAME THE FIREPLACE NEATLY. FINISH OF TRIM AND INTERNAL TILES TO BE CONFIRMED BY BTD. REF: GFJF02

TILES INSIDE THE CUT-OUT TO MATCH THE FIREPLACE BASE (100MM X 100MM RED ZELLIGE TILES, LAID STRAIGHT, BUTT-JOINTED, NO VISIBLE GROUT LINES).

ALLOW FOR ACCURATE ALIGNMENT OF ELECTRIC FIREPLACE WITHIN THE HOUSING AND COORDINATION WITH ANY POWER SUPPLY. TO BE DISCUSSED FURTHER WITH BTD.

FRONT ELEVATION
SCALE 1:20 @ A1

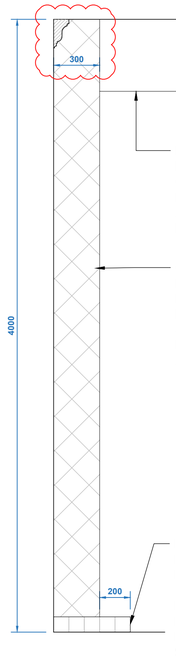


EXISTING BEAM RUNS DIRECTLY INTO FIREPLACE. COVING TO BE CUT NEATLY INTO THE BEAM, ENSURING A CLEAN FINISH AND ALIGNMENT WITH SURROUNDING PLASTERWORK.

CONSTRUCT NEW FIREPLACE FOR DECORATIVE PURPOSES ONLY. NO FUNCTIONAL FIREPLACE REQUIRED; DISCUSS POWER SUPPLY FOR AN ELECTRIC FIRE FURTHER WITH BTD.
ALLOW FOR S/W FRAMEWORK.

FIREPLACE BASE TO BE 100MM HIGH AND PROJECT 200MM BEYOND THE FIREPLACE. FINISH TO BE 100MM X 100MM RED ZELLIGE TILES, LAID STRAIGHT IN A BUTT-JOINTED FORMAT WITH NO VISIBLE GROUT LINES.
NOTE: FIREPLACE FACE TILES ARE DIAMOND PATTERN IN TWO COLOURS; BASE TILES TO BE SOLID RED AND LAID STRAIGHT, NOT ON AN ANGLE.

SIDE ELEVATION
SCALE 1:20 @ A1

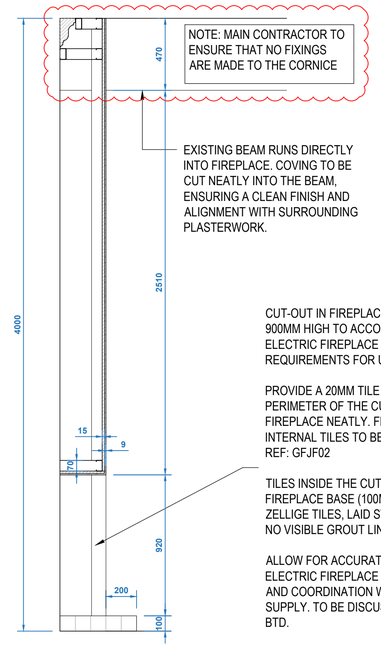

EXISTING BEAM RUNS DIRECTLY INTO FIREPLACE. COVING TO BE CUT NEATLY INTO THE BEAM, ENSURING A CLEAN FINISH AND ALIGNMENT WITH SURROUNDING PLASTERWORK.

CUT-OUT IN FIREPLACE TO BE 900MM WIDE X 900MM HIGH TO ACCOMMODATE THE ELECTRIC FIREPLACE UNIT POWER REQUIREMENTS FOR UNIT TBC.

PROVIDE A 20MM TILE TRIM AROUND THE PERIMETER OF THE CUT-OUT TO FRAME THE FIREPLACE NEATLY. FINISH OF TRIM AND INTERNAL TILES TO BE CONFIRMED BY BTD. REF: GFJF02

TILES INSIDE THE CUT-OUT TO MATCH THE FIREPLACE BASE (100MM X 100MM RED ZELLIGE TILES, LAID STRAIGHT, BUTT-JOINTED, NO VISIBLE GROUT LINES).

ALLOW FOR ACCURATE ALIGNMENT OF ELECTRIC FIREPLACE WITHIN THE HOUSING AND COORDINATION WITH ANY POWER SUPPLY. TO BE DISCUSSED FURTHER WITH BTD.

SECTION A
SCALE 1:20 @ A1

GENERAL NOTES


ALL DIMENSIONS TO BE CHECKED ON SITE PRIOR TO COMMENCEMENT OF WORKS - PLEASE REPORT ERRORS OR OMISSIONS TO THE ARCHITECT.

THIS DRAWING HAS BEEN PRODUCED FOR THE PURPOSES OF PLANNING AND BUILDING REGULATIONS APPROVALS ONLY AND IS NOT INTENDED TO BE A FULL WORKING DRAWING.


THIS DRAWING IS TO BE READ IN CONJUNCTION WITH ANY WRITTEN SPECIFICATIONS, SCHEDULES OF WORK AND STRUCTURAL ENGINEER'S DETAILS AS APPROPRIATE.

THIS DRAWING IS THE COPYRIGHT OF PUMP HOUSE DESIGNS AND ANY FURTHER REPRODUCTION OF THE PLAN IS NOT PERMITTED WITHOUT OBTAINING PRIOR CONSENT.


© CROWN COPYRIGHT 2026 - LICENCE NO. 100032237

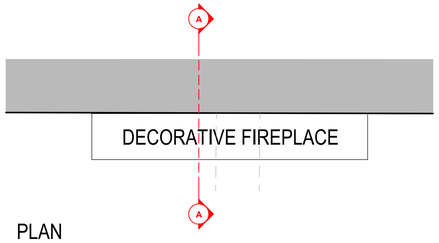


PLAN
SCALE 1:20 @ A1

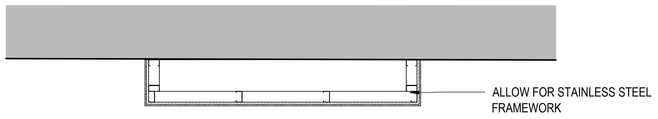

SECTION B
SCALE 1:20 @ A1

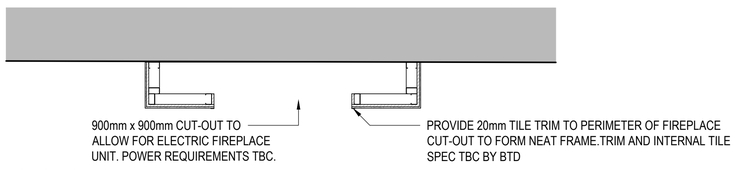

SECTION C
SCALE 1:20 @ A1

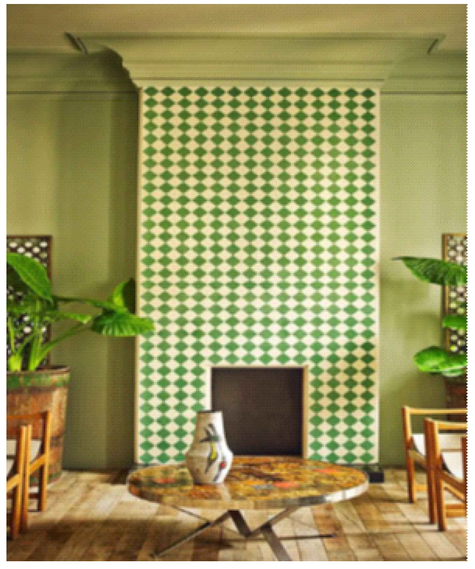

FIREPLACE DESIGN REFERENCE IMAGE

1:20 0 0.5 1 1.5 2m

REV	DESCRIPTION	BY	DATE
F			
E			
D			
C			
B			
A	DETAIL UPDATED	SM	20.05.26

PUMPHOUSE DESIGNS
Architectural & Interior Design Consultants
01424 871120 info@pumphousedesigns.co.uk

CLIENT
LITTLE DOOR & CO.

PROJECT
THE LITTLE DOOR - MANCHESTER
200 DEANSGATE
MANCHESTER

DRAWING
PROPOSED DETAIL - GROUND FL FIRE PLACE

FIRST ISSUE	DRAWN BY	SCALE @ A1
APRIL 2026	S MALLORCA	1:20

DRAWING NO.
8621 / 01 / 907 / A