
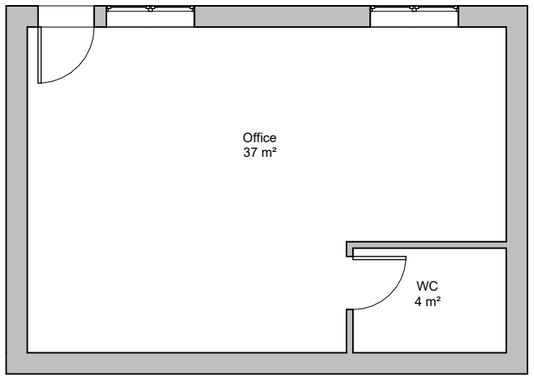



Annexe Office Room

1 : 100

 


Annexe Flat Roof

1 : 100

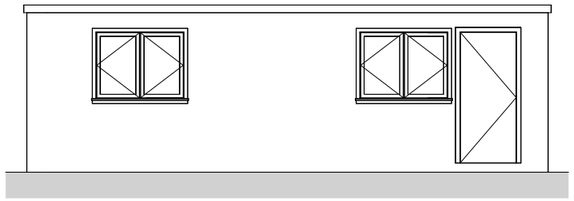


Front Elevation

1 : 100

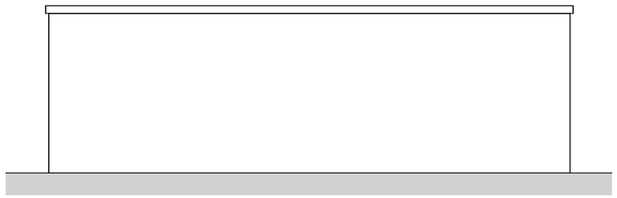


Rear Elevation

1 : 100

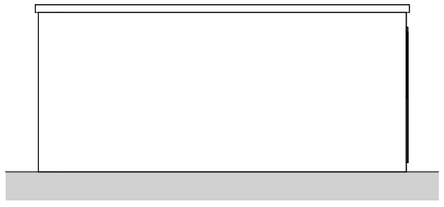


Side 1 Elevation

1 : 100

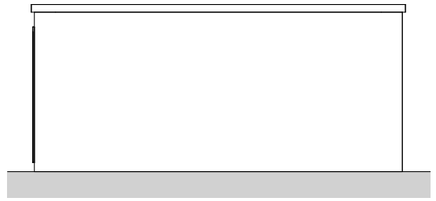


No. 114 Side Elevation

1 : 100

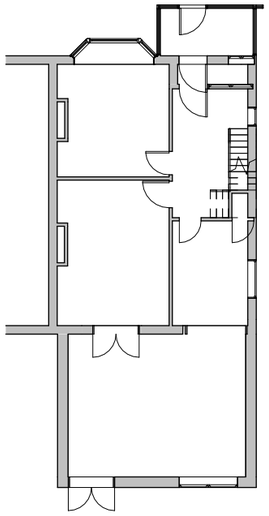

Ground Floor In Context

1 : 200

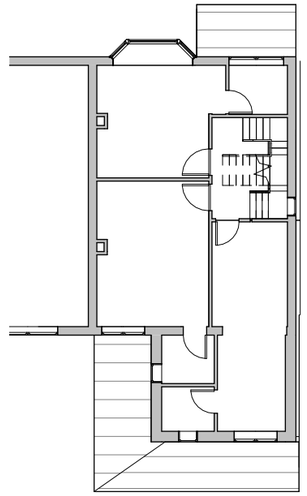

First Floor In Context

1 : 200

1 0 1 2 3 4 5

SCALE 1:100 m

2 0 2 4 6 8 10

SCALE 1:200 m

SAFETY, HEALTH & ENVIROMENTAL INFORMATION

IN ADDITION TO HAZARDS/RISKS NORMALLY ASSOCIATED WITH THE TYPES OF WORK INDICATED ON THIS DRAWING, NOTE THE FOLLOWING:

CONSTRUCTION:

TBC.

MAINTENANCE & CLEANING:

TBC.

DECOMMISSIONING/DEMOLITION:

TBC.

NOTE: IT IS ASSUMED THAT ALL WORKS WILL BE CARRIED OUT BY A CONTRACTOR THAT IS COMPETENT IN THE WORKS IDENTIFIED AND (WHERE APPROPRIATE) THE CONTRACTOR WORKS TO AN APPROVED METHOD STATEMENT.

Rev	Date	Description	Drawn	Chk'd
A	22/06/26	Revised Drawing	AU	AU

Revision Schedule

Client:
Kiyum Mohammed

Project:
116 Brantingham Rd, M21 0TU

Drawing Title:
Annexe- Office

Drawing Status:
Planning

Drawn By:	*Date:*
Author	22/06/26
Checked By:	*Scale @ A3:*
Checker	As indicated
Approved By:	*Revision :*
Approver	A

Drawing No.:
2064-P 03

AU Archi+

General Notes:

- *AU Architects Ltd shall have no responsibility for any use made of this document other than for that which it was prepared and issued.*
- *All dimensions should be site checked on site.*
- *Do not scale from this drawing.*
- *Any drawing errors or divergencies should be brought to the attention of AU Designs Ltd.*