

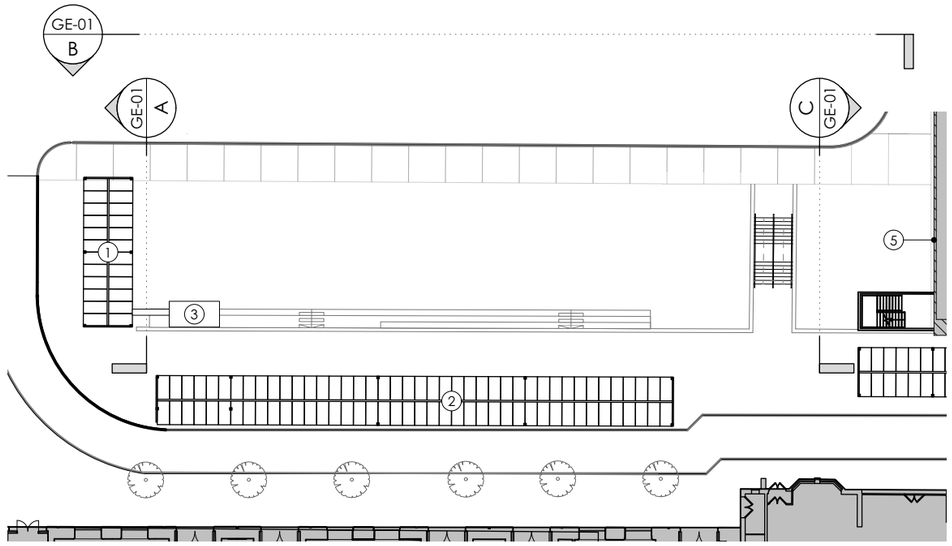


1 Site Plan
1:500 at A3

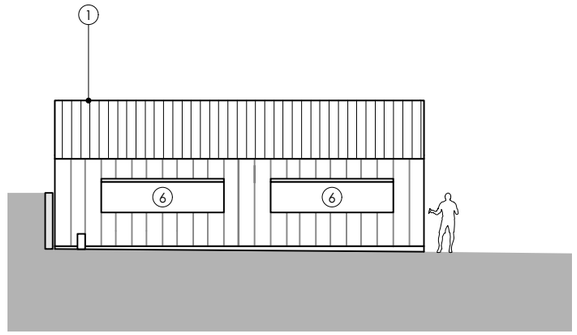

2 Elevation A: East Elevation
1:200 at A3

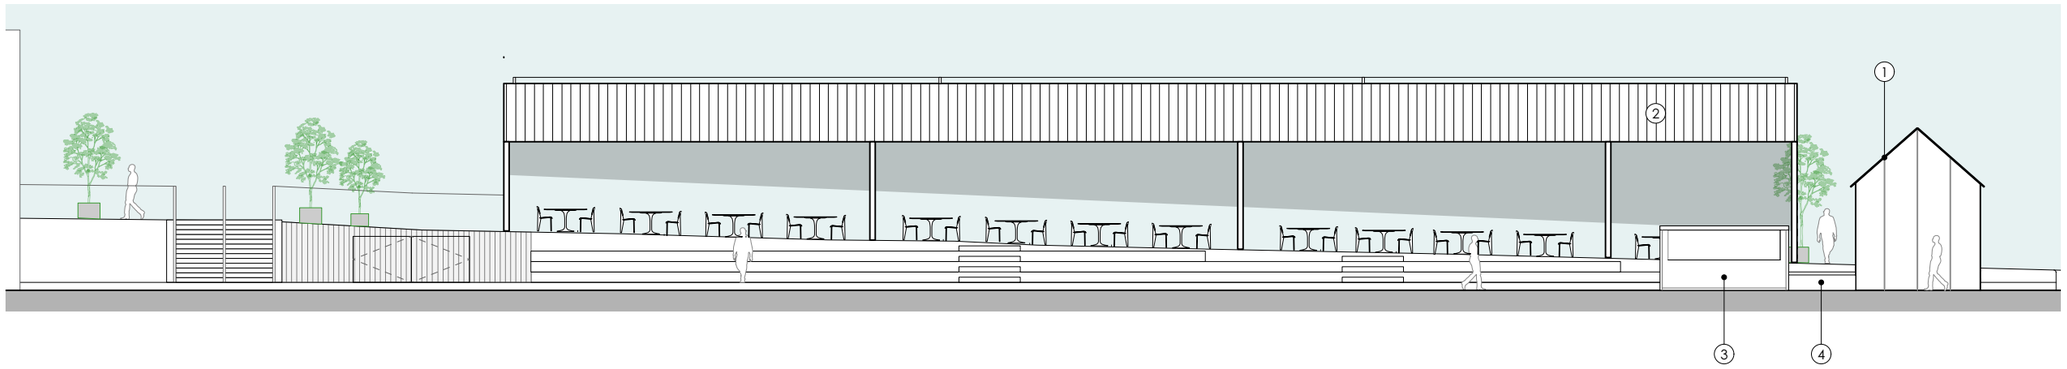

3 Elevation B: North Elevation
1:200 at A3

0 5 10 M

Studio Hart Limited
7-8 Savile Row
London, W1 SPE

PROJECT **THE GREEN**

DRAWING	*PROPOSED ELEVATIONS*
SCALE *1:200 at A3*	PROJECT NUMBER *25-010*
DATE *June 2026*	DRAWING STATUS *Planning*
DWG No. *TG_GE-01*	REVISION *P1*

1. Retail unit 1. Steel frame with pitched metal roof and walls clad in metal and glazing.
2. West Canopy. Steel columns with pitched metal roof above (dotted)
   Loose FFE below is indicative
3. Metal container keg storage container with bespoke treadplate cladding
4. Metal boxing to conduit route between Keg Store and Retail unit 1
5. LED screen mounted to Studio 12 facade
6. New serving hatches within metal facade of Retail unit 1

STATUS	REVISION	DATE
P1	*Planning*	*10/06/26*

General Notes:

All dimensions to be checked on site prior to commencement of any works, and/or preparation of any shop drawings.

Sizes of and dimensions to any structural elements are indicative only. See structural engineers drawings for actual sizes / dimensions.

Sizes of and dimensions to any service elements are indicative only. See service engineers drawings for actual sizes and dimensions.

This drawing to be read in conjunction with all other Architect's drawings, specifications and other Consultants' information.

All proprietary systems shown on this drawing are to be installed strictly in accordance with the Manufacturers/Suppliers recommended details.

Any discrepancies between information shown on this drawing and any other contract information or manufacturers/suppliers recommendations is to be brought to the attention of the Architect.

DO NOT SCALE FROM THIS DRAWING.