




1 01 Proposed Ground Floor
1 : 100

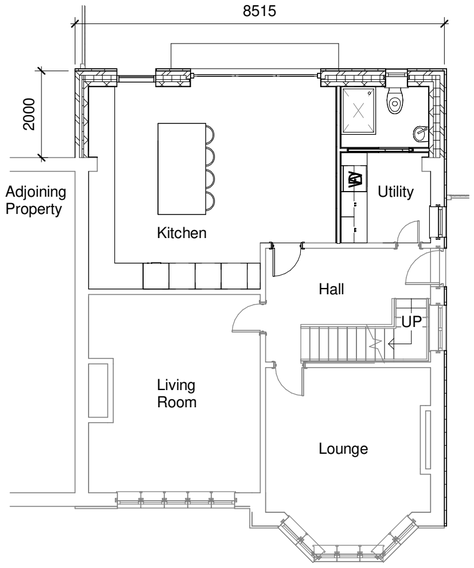


2 04 Proposed Roof Plan
1 : 100

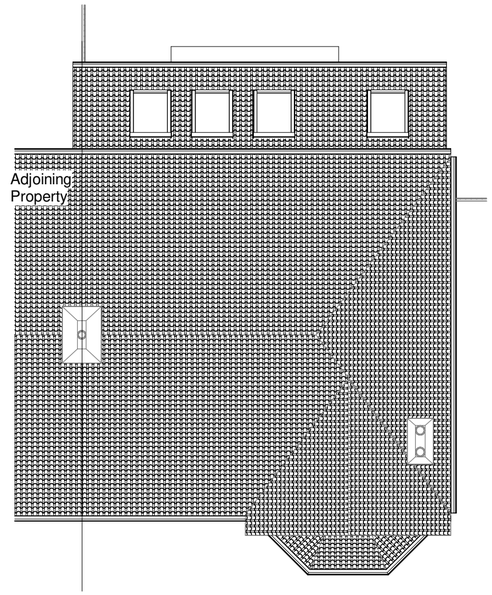

3 Proposed Rear Elevation
1 : 100

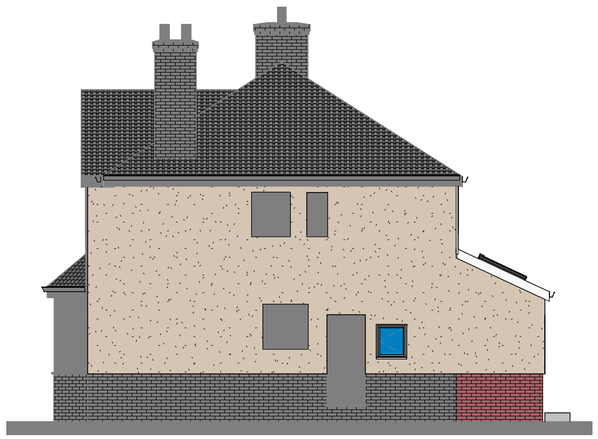

4 Proposed Side Elevation 1
1 : 100

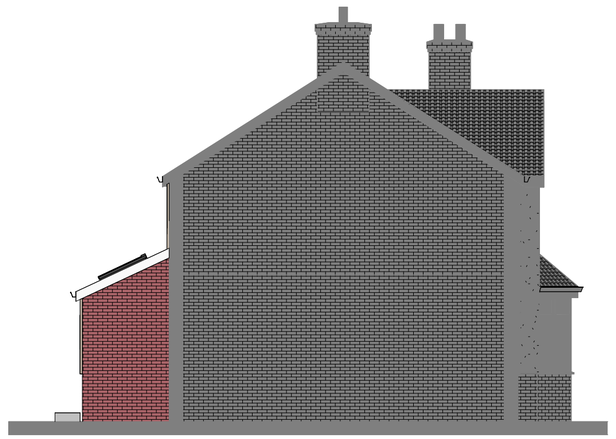

5 Proposed Side Elevation 2
1 : 100

Project Address:
7 South Meade Chorlton M21 8EB
Drawing:
Proposed Plans and Elevations
Date Issued:
26/06/2025
Client Name:
Penny Inglis
Project Description:
Proposed Single Storey Rear Extension
Drawing Number:
PL002
Additional Notes:
Drawing not to be scaled. Proposed works not to be started before Planning Permission is granted. Dimensions shown are in milimeters. All measurements to be verified on site.
SCALE 1 : 100 A2 DRAWING