A1


Do Not Scale

The creative content/information contained herein is confidential. It is the intellectual property of Property Techtonics . and any use and/or reproduction is expressly prohibited without our prior written consent.

Please note: All dimensions shown have been provided in good faith but Property Techtonics will not accept any resposibility for any incorrect measurements, therefore prior to any work being carried out, contractors should carry out thier own site survey. If in doubt please consult with the site manager/ engineers before proceeding.




1 Existing Rear Elevation
1 : 50

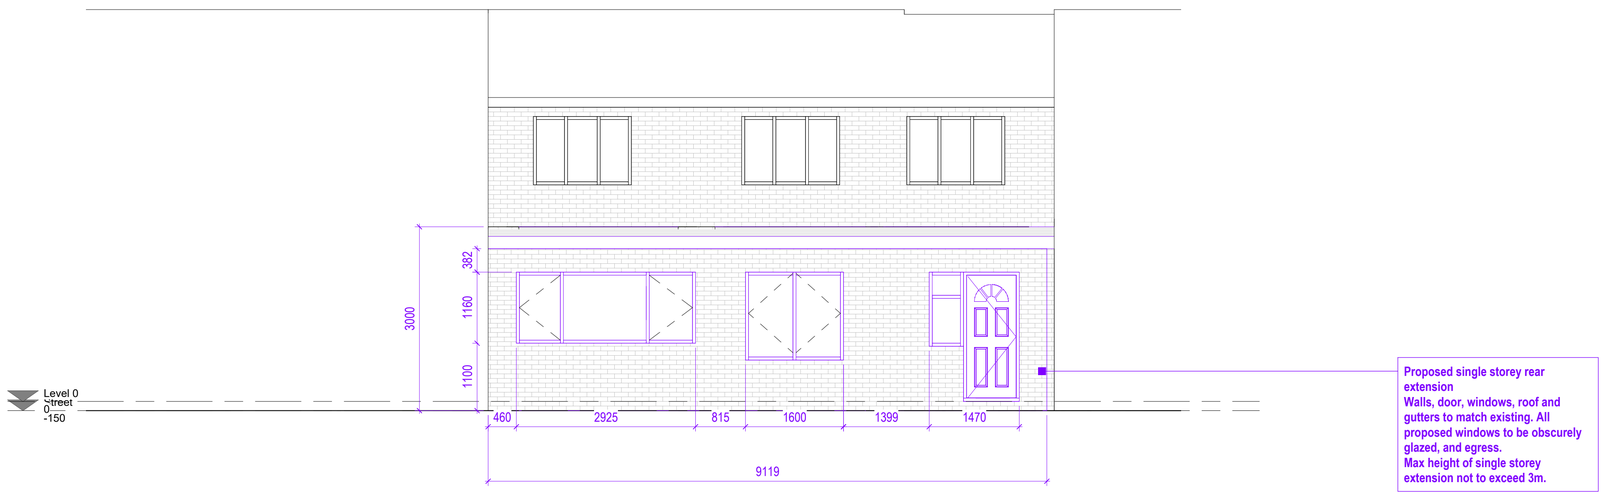


2 Proposed Rear Elevation
1 : 50

0m 1m 2m 3m 4m 5m

VISUAL SCALE 1:50 @ A1

Status
BUILDING REGULATIONS

Client
Mr Ali Hassani

Project Title
16 MONSALL STREET MANCHESTER M40 8QF

Drawing Title
Existing and Proposed Rear Elevations A1

Project No.
2025 034

Drawing No.
002-SI-XX-00-DR-I-P7

Rev

Drawing Date

Scale at A1
1 : 50

Created By
Rakesh M

**m83 Associates Ltd**

London Office
3rd Floor, 86-90 Paul Street, London, EC2A 4NE
Manchester Office
Bartle House, 9 Oxford Court, Manchester, M2 3WQ

Architects Registration Board REG NO: 110084A

RIBA Chartered Practice