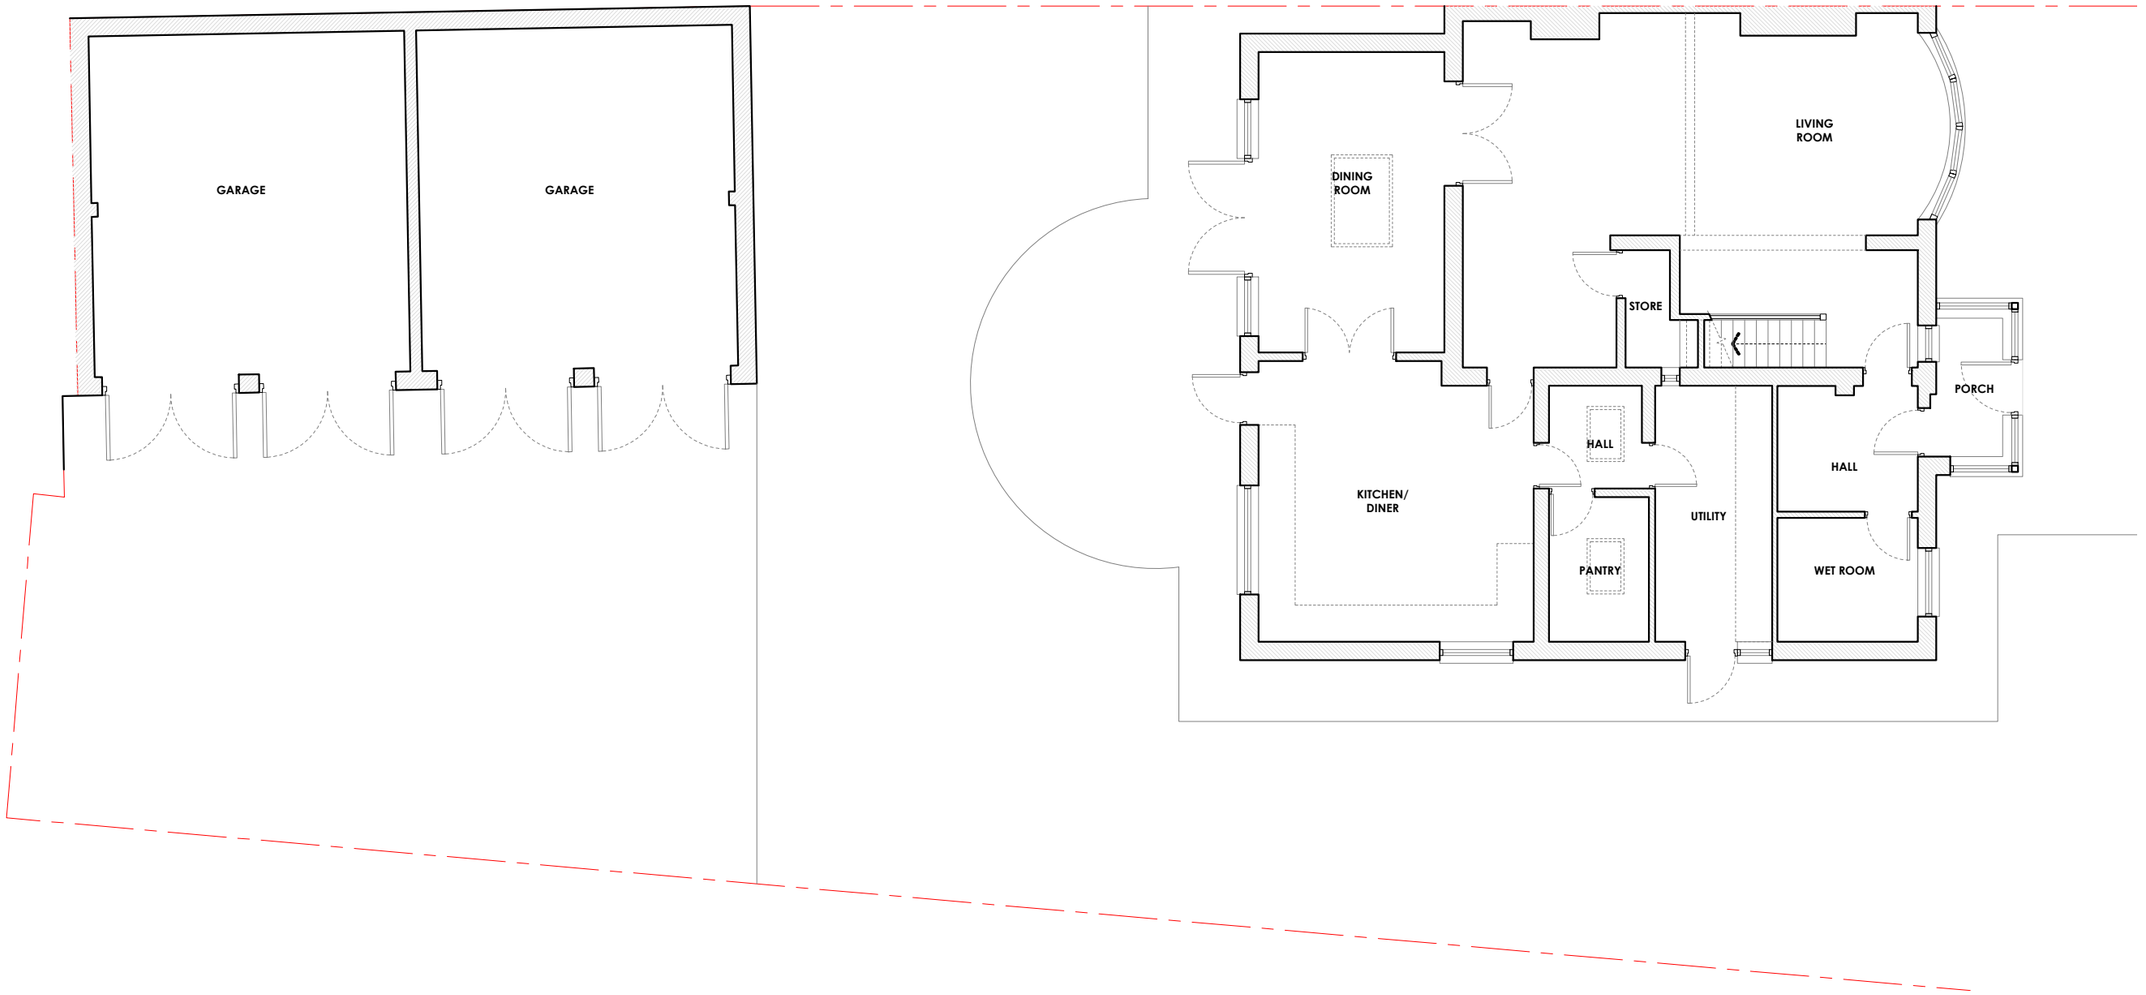


EXISTING GROUND FLOOR PLAN

1:100 @ A3

0m 1m 3m 5m

Dimensioning

Figured dimensions only to be taken from these designs and drawings. Work to annotated dimensions only. All dimensions to be checked on site. Architectural designers to be informed immediately of any discrepancies before work proceeds. Drawings are to be read in conjunction with relevant specifications, structural engineers and service engineers' drawings.

Rev	Date	Description
-	*06/07/26*	*Issued to client for comments*

SALEEM ARCHITECTS

Architecture | Masterplanning | Graphics

CLIENT:
Property Owner

PROJECT:
36 Fairholme Rd
Manchester
M20 4NT

TITLE:
Existing Plans


REV:

SCALE:
1:100 @ A3

DATE:
July 2026

DRAWING NO.
Sheet 2


www.saleemarchitects.co.uk
+44 7411 474157

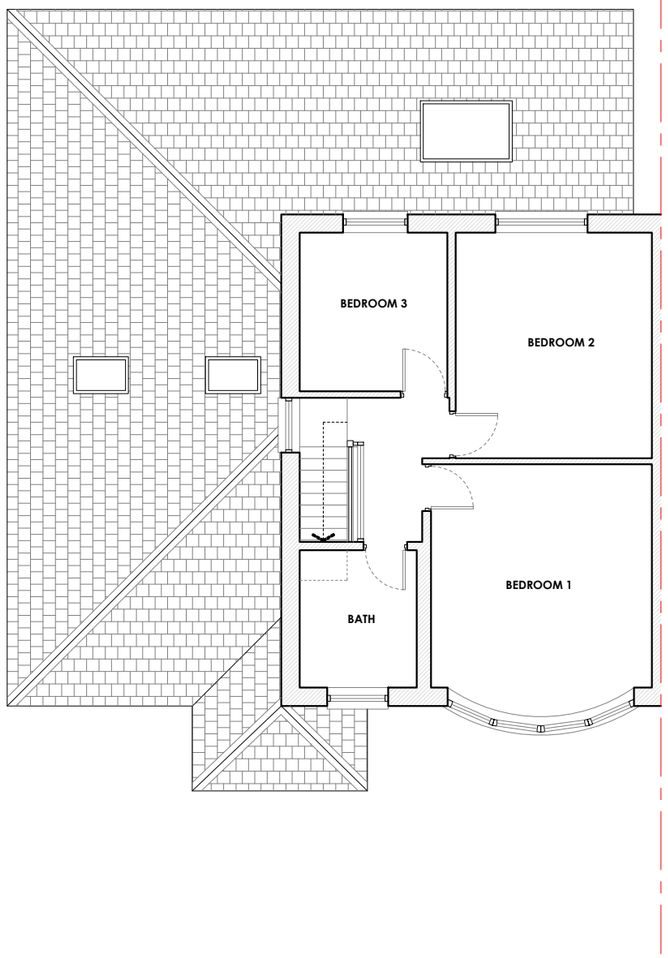

EXISTING FIRST FLOOR PLAN

1:100 @ A3

0m 1m 3m 5m

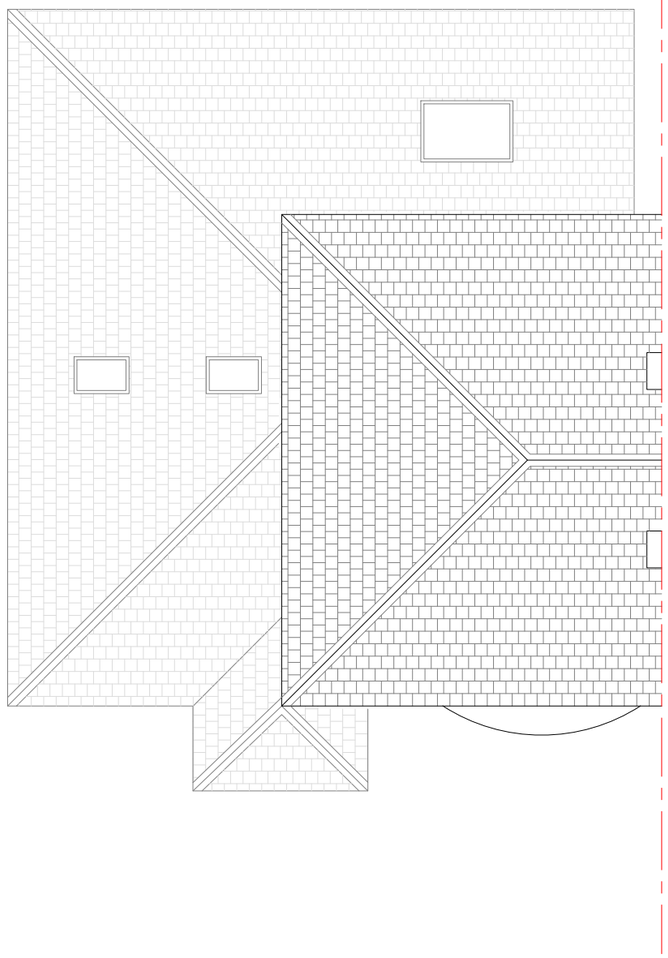

EXISTING ROOF PLAN

1:100 @ A3

Dimensioning

Figured dimensions only to be taken from these designs and drawings. Work to annotated dimensions only. All dimensions to be checked on site. Architectural designers to be informed immediately of any discrepancies before work proceeds. Drawings are to be read in conjunction with relevant specifications, structural engineers and service engineers' drawings.

Rev	Date	Description
-	*06/07/26*	*Issued to client for comments*

SALEEM
ARCHITECTS
Architecture | Masterplanning | Graphics

CLIENT:
Property Owner

PROJECT:
36 Fairholme Rd
Manchester
M20 4NT

TITLE:
Existing Plans

REV:

SCALE:
1:100 @ A3

DATE:
July 2026

DRAWING NO.
Sheet 3

www.saleemarchitects.co.uk
+44 7411 474157