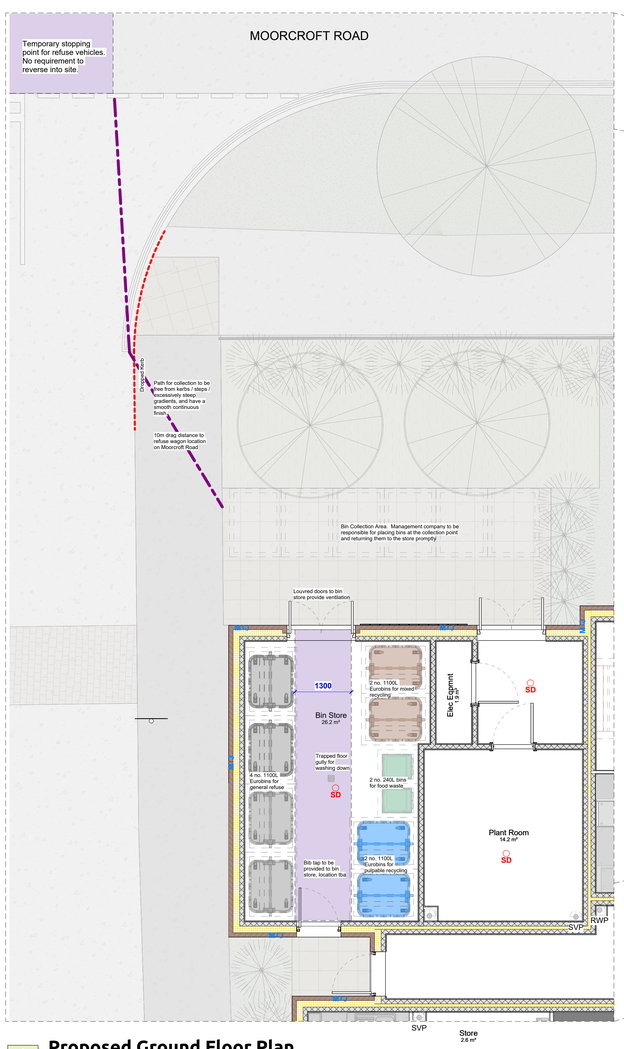


1 0050 Proposed Ground Floor Plan

1 : 50

Bin Provision Calculation

General Refuse
Based on 110 litres per apartment: 35 x 110 = 3850L.
Therefore 4no. 1100L Eurobins

Pulpable Recycling
Based on 55 litres per apartment: 35 x 55 = 1925L.
Therefore 2no. 1100L Eurobins

Mixed Recycling
Based on 55 litres per apartment: 35 x 55 = 1925L.
Therefore 2no. 1100L Eurobins

Food Waste
Based on 10 litres per apartment: 35 x 10 = 350L.
Therefore 2no. 240L Bins

Garden Waste
Garden areas will be subject to maintenance by the management company, with waste arising being taken away by maintenance operatives.
Therfore 0no. bins



2 0050 Proposed Site Plan - Refuse Collections

1 : 100

General Notes
01: Dimensions must not be scaled from this drawing. If in doubt, please ask
02: All dimensions are in millimetres unless noted otherwise.
03: All dimensions hould be verified on site before proceeding with the work.
04: TADW Architects shall be notified in writing of any discrepancies.
05: Copyright to remain the property of TADW Architects in accordance with Copyright, Designs and Patents Act 1988.

Legend

Issue	Description	Date	Drawn	Checked
P01	Drawn	09.07.26	AM	KM

Project Phase Codes
01 - Site Plan Information
02, 03, etc. - Individual Building Blocks

Level Codes
00 - Ground Level
01, 02, etc. - First, Second Floor Level etc.
XX - No specific level
ZZ - Multiple

Revision Codes
P01, P02, etc. - Preliminary
C01, C02, etc - Contractual

Drawing Status in accordance with BS EN ISO 19650-2 NA.4.2 - Table NA.2
WIP
S0 - Being developed within a task team
Shared (preliminary)
S1 - For geometrical / non-geometrical coordination within a delivery team
S2 - For information / reference by other teams within a delivery team
S3 - For review and authorisation by a lead appointed party
S4 - For review and authorisation by a third appointed party
Published (contractual)
A1, A5, etc. - no comments invited to authorise (if in response to a lead appointed party exchange information requirement), or accept them (if in response to a third appointed party exchange information requirement)
B1, B5, etc. - Partially signed off where comments invited to authorise or accept them
CR - Contractual record

tadw architects
Six St.Petersgate Stockport Cheshire SK1 1HD
Ph 0161 477 6158 Fx 0161 480 8342 mail@tadw.co.uk www.tadw.co.uk

Client: Watson Construction Ltd

Job: The Park Pub, Wythenshawe

Title: Waste Management

Scale: As indicated @ A0
Note - Prints from PDF files may not be to scale, check accuracy against scale
5 10m 1:100

TADW Project Number: 251360

Project Originator Ph. Level Type Role Dwg Status Rev.
PARKWY-TADW- 01- 00- DR- A- 0050- S3- P01