

NOTES

1. DO NOT SCALE FROM THIS DRAWING.
2. ALL MEASUREMENTS ARE IN MILLIMETERS UNLESS STATED OTHERWISE.
3. THIS DRAWING IS TO BE READ IN CONJUNCTION WITH THE SPECIFICATION AND ALL RELEVANT ARCHITECTURAL, ELECTRICAL, MECHANICAL AND STRUCTURAL DRAWINGS.
4. © UNIVERSITY OF MANCHESTER. THIS DRAWING MUST NOT BE REPRODUCED WITHOUT PERMISSION.
5. DIRECTORATE OF ESTATES AND FACILITIES TO BE NOTIFIED OF ANY DISCREPANCIES.

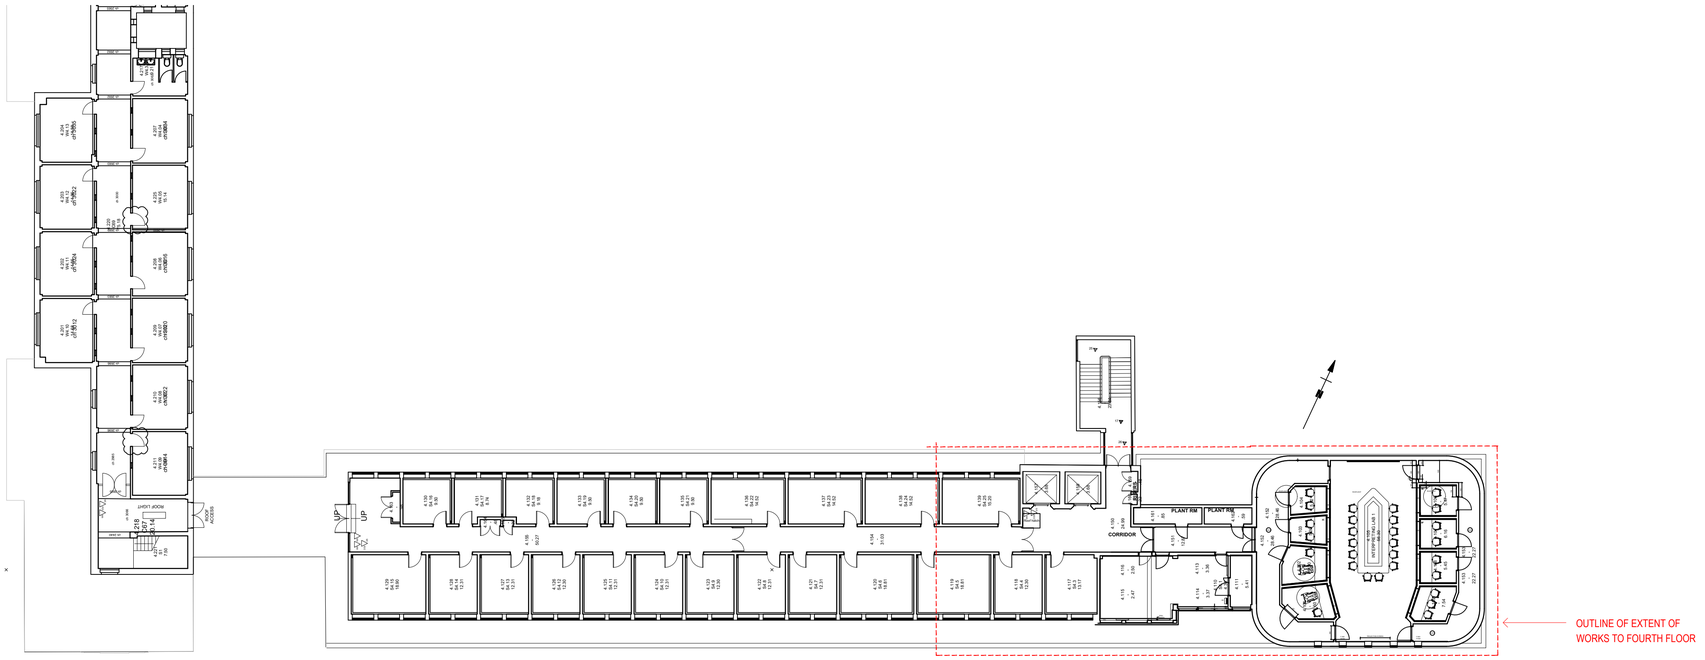

FOURTH FLOOR PLAN (SITE PLAN)
1:200

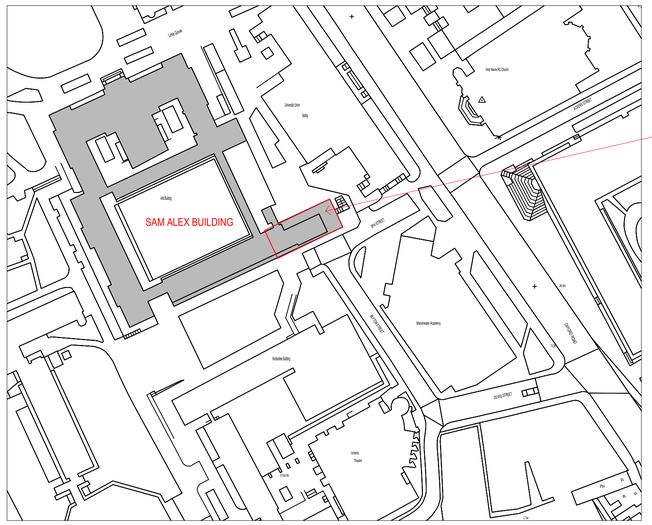

LOCATION PLAN
1:1250





Rev	Description	Date	By	Chk'd	Auth
A	planning amendments	8.7.74	gf		

MANCHESTER 1824
The University of Manchester
Directorate of Estates and Facilities
Beyer Building
The University of Manchester
Oxford Road
Manchester
M13 9PL

Drawing Status: PLANNING

Project: DIGITAL EDITING SUITES

Building Name: SAM ALEX | Building No.: 028AA

Site Name: OXFORD ROAD

Sub Site Name:

Drawing Title: LOCATION PLANS

PM	Drawn	Checked	Authorised
	GF		

Scale @A1	Date	Date	Date
NTS	7.4.26		

Drawing No.: A001 | Revision: A