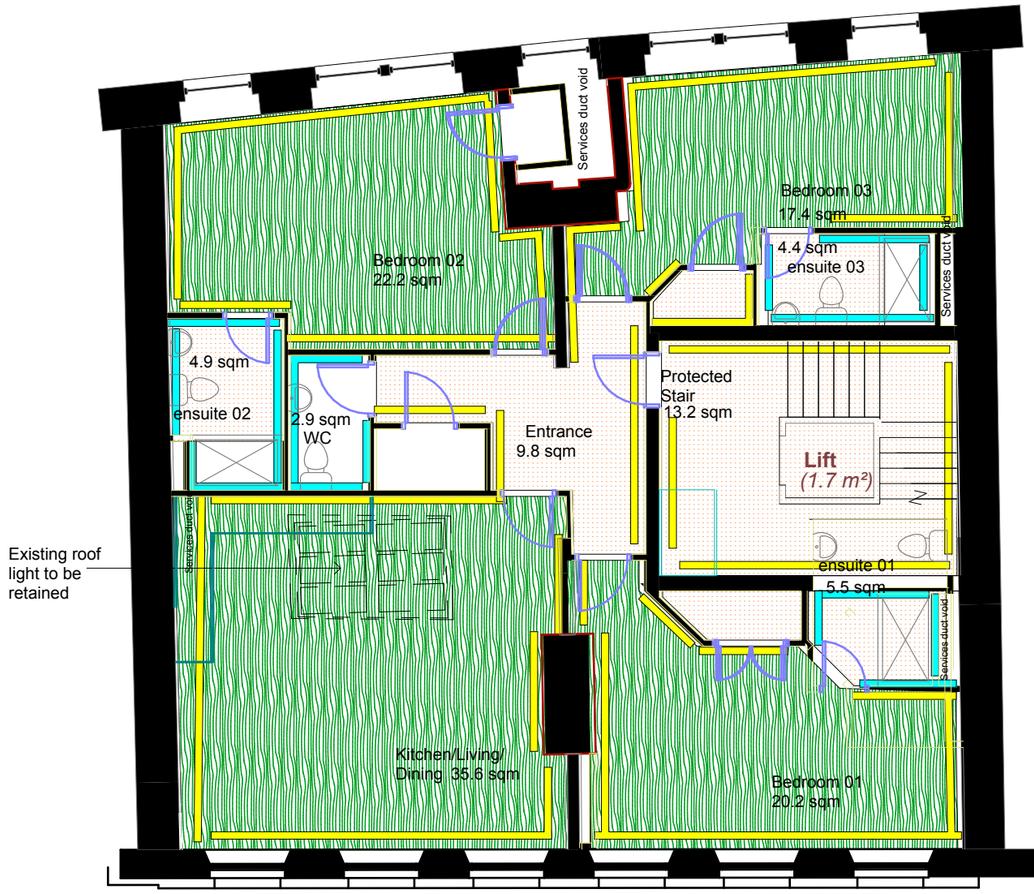

Vinyl tiles with spring back resilience underlay

Plaster finish with lime and skim coat

ceramic wall tiles finish

Proposed Walls and Floors finishes
Fourth Floor Plan

185 sqm

0 1m 2m 5m

A3 size paper for 1:50

Scale 1:100

44-50 Portland street M1 4GS

Drawing No. 72