

Scale 1:50


0 1 2 3 4 5

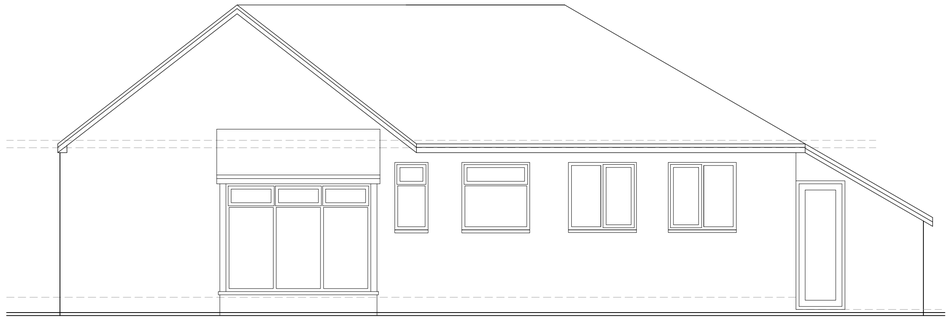


Existing Side Elevation

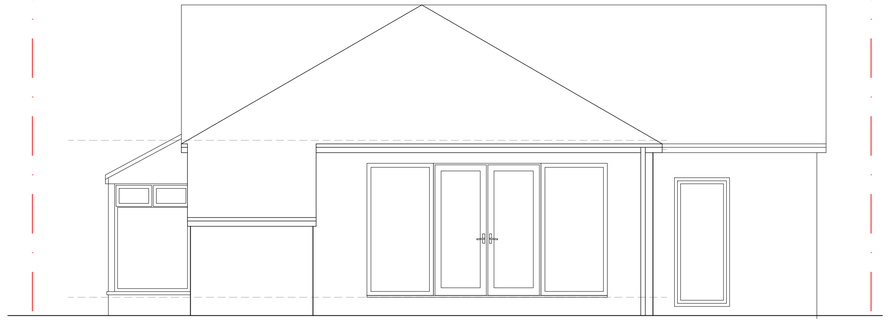


Existing Rear Elevation

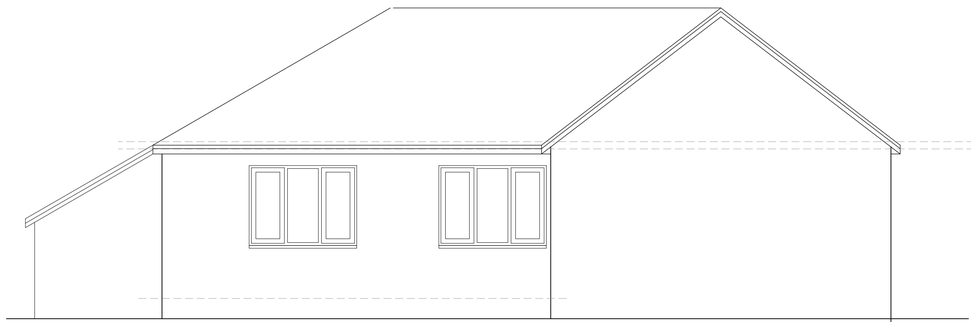


Existing Side Elevation

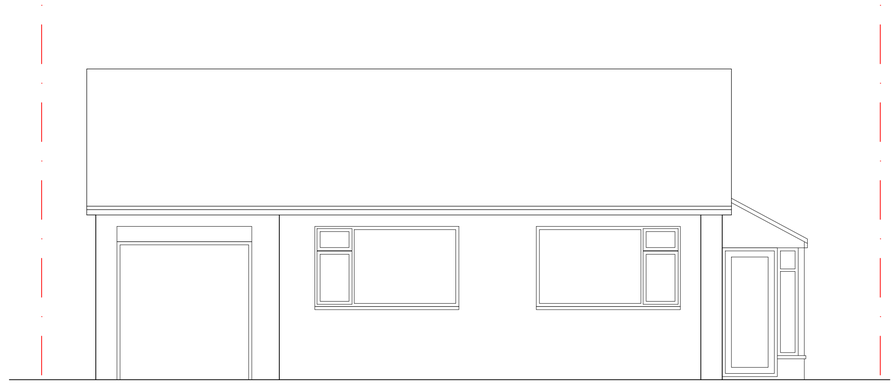

Existing Front Elevation

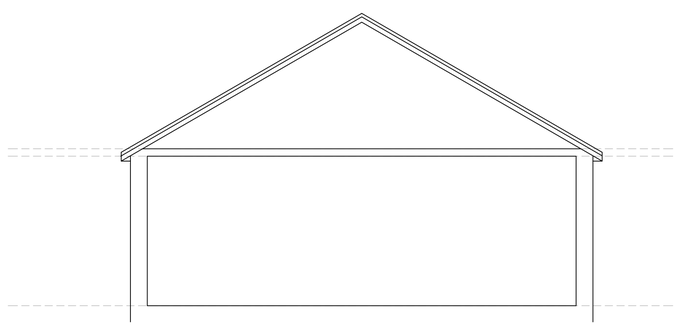

Typical Section A_A

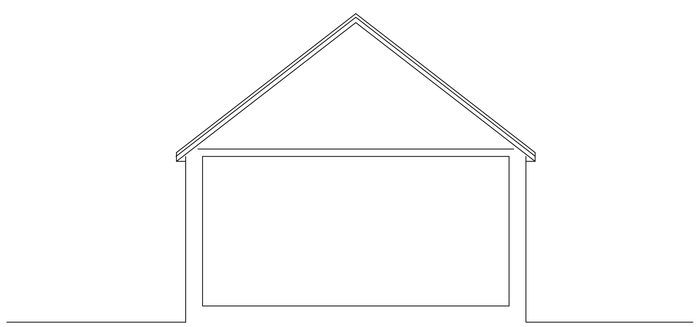

Typical Section B_B

project

98 Blackcarr Road
Wythenshawe
M23 1PN

scale
1:50@A1
1:100@A3

drawn by
klh

drawing number
KH1284-002

revision	description	date
-	-	15.05.2026

Existing Elevations

kieranhibbs*architecture*
64 Storey Avenue
Macclesfield
SK10 3PG

kieranhibbs@gmail.com
Mobile: 07584049322

kieranhibbs*architecture*