


EXISTING FRONT ELEVATION @ 1:100




PROPOSED FRONT ELEVATION @ 1:100



EXISTING SIDE ELEVATION @ 1:100

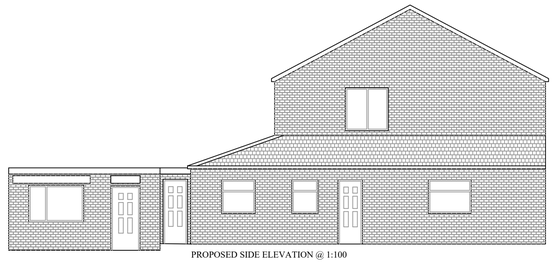


PROPOSED SIDE ELEVATION @ 1:100

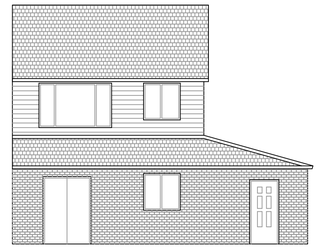


EXISTING REAR ELEVATION @ 1:100




PROPOSED REAR ELEVATION @ 1:100

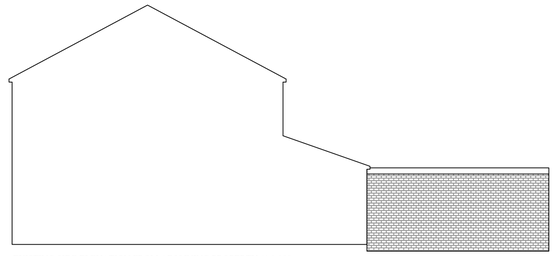


EXISTING SIDE ELEVATION FROM ADJOINING PROPERTY @ 1:100

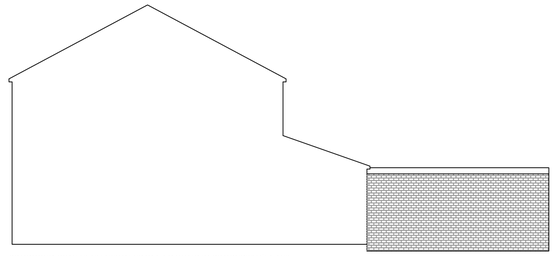


PROPOSED SIDE ELEVATION FROM ADJOINING PROPERTY@ 1:100

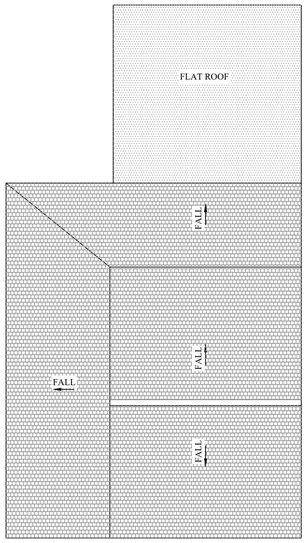


EXISTING ROOF PLAN @ 1:100

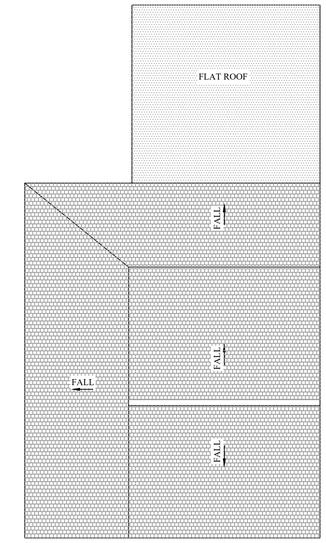


PROPOSED ROOF PLAN @ 1:100

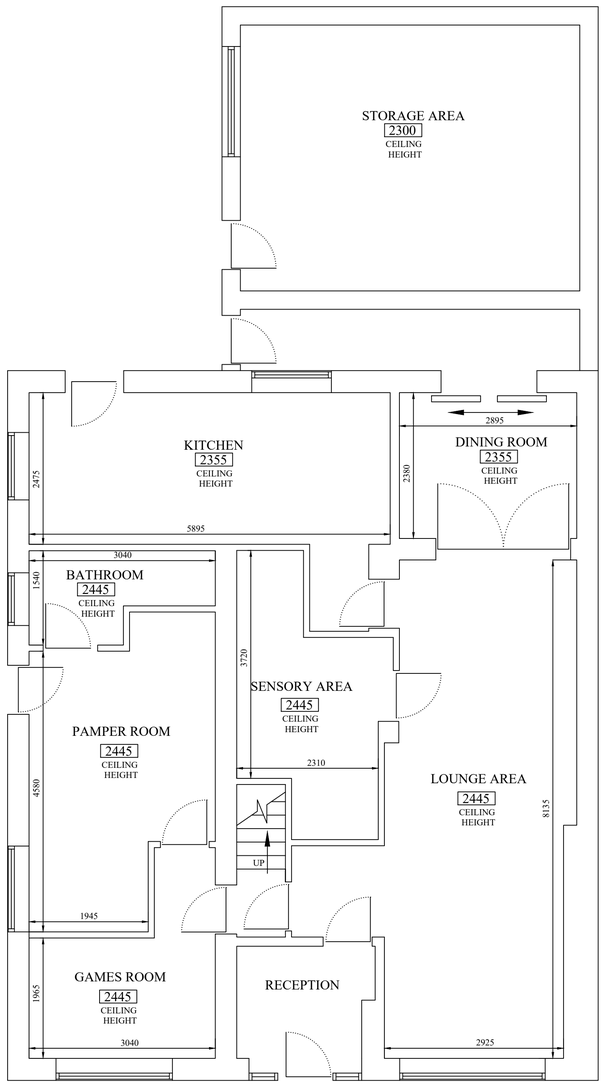


PROPOSED GROUND FLOOR PLAN @ 1:50

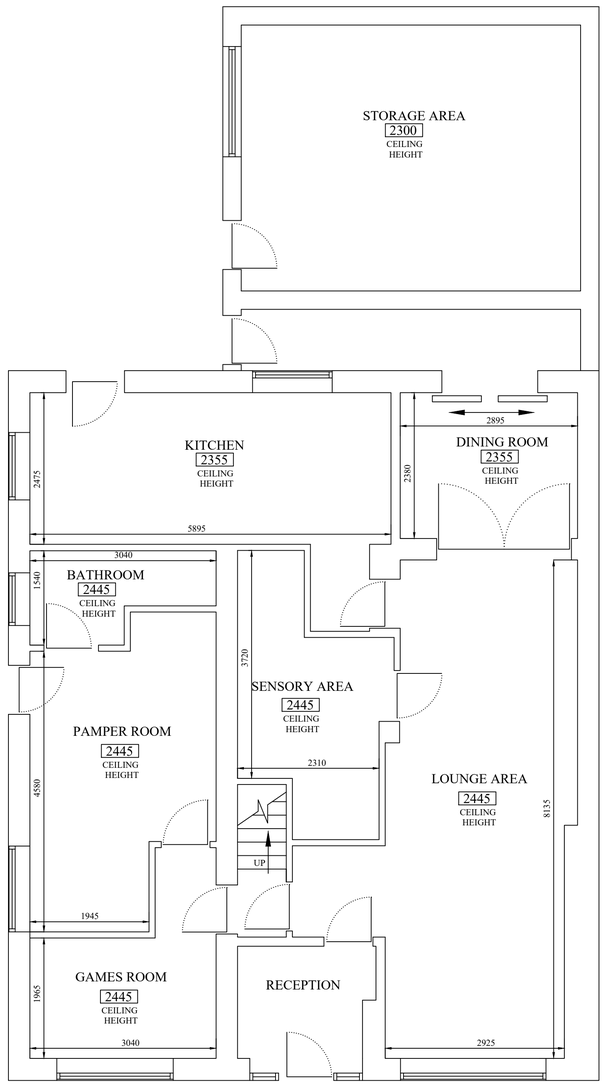

PROPOSED GROUND FLOOR PLAN @ 1:50

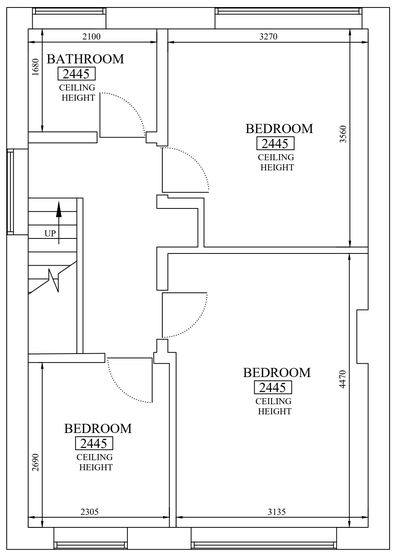

EXISTING FIRST FLOOR PLAN @ 1:50

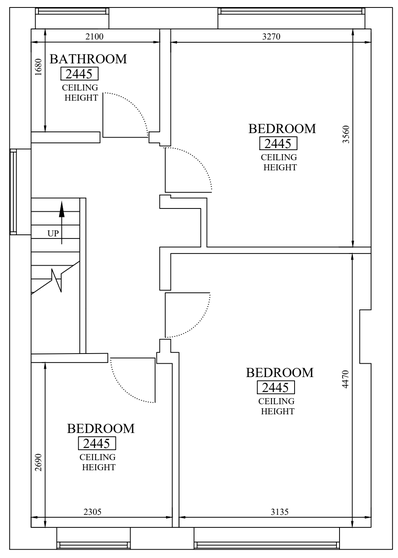

PROPOSED FIRST FLOOR PLAN @ 1:50

QamArchitecture
40-42 CARR ROAD, NELSON, LANCS
BB9 7SP
T:07967 754566
E: Qamar.Bashir@Hotmail.co.uk

PROJECT: 40 THURLSTON CRESCENT CHEETHAM HILL, MANCHESTER M8 0QB

TITLE: FULL SET OF PLANS

CLIENT: MR LATIF

DWG. NO: AB0631 - 07

SCALE: 1:50 /100 @ A1

DATE: 02/07/26