




NORTH ELEVATION AS EXISTING

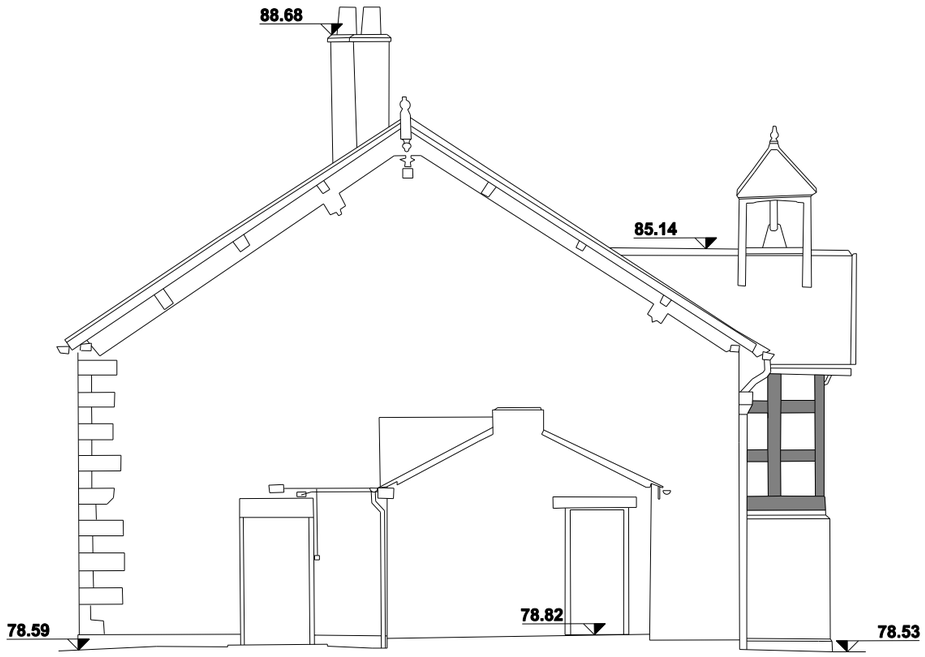

SECTION THROUGH NORTHERN RANGE

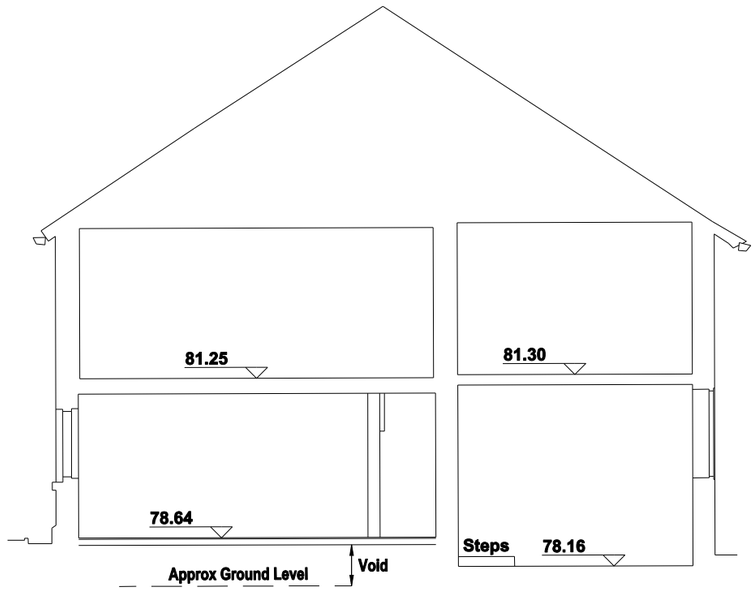

SOUTH ELEVATION AS EXISTING

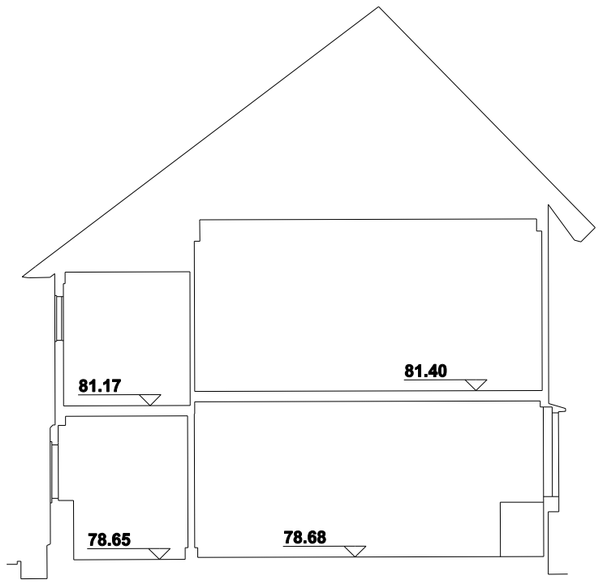

SECTION THROUGH SOUTHERN RANGE

revision / description	date
FIRST ISSUE	25.06.26

Do not scale from this drawing - use figured dimensions only.
This design and drawing is the copyright of BB Heritage Studio Ltd and may not be reproduced in any form without prior written consent.
Issue of the drawing does not impart any real or implied copyright licence.

address BBH Studio, 17 Cranworth Street, Stalybridge, SK15 2NW
director Bernadette Bone ARB RIBACA GradDiplConsAA
phone 07813 076325
company # 8862139
web www.bbheritagestudio.com
email info@bbheritagestudio.com

project Clayton Hall: Roof Repairs
client FoCP & MCC
job no. 0254
drawing title Existing North & South Elevations & Sections
drawing no. 0254-al(05)006 **revision** -
drawing scale 1:100 @ A3