
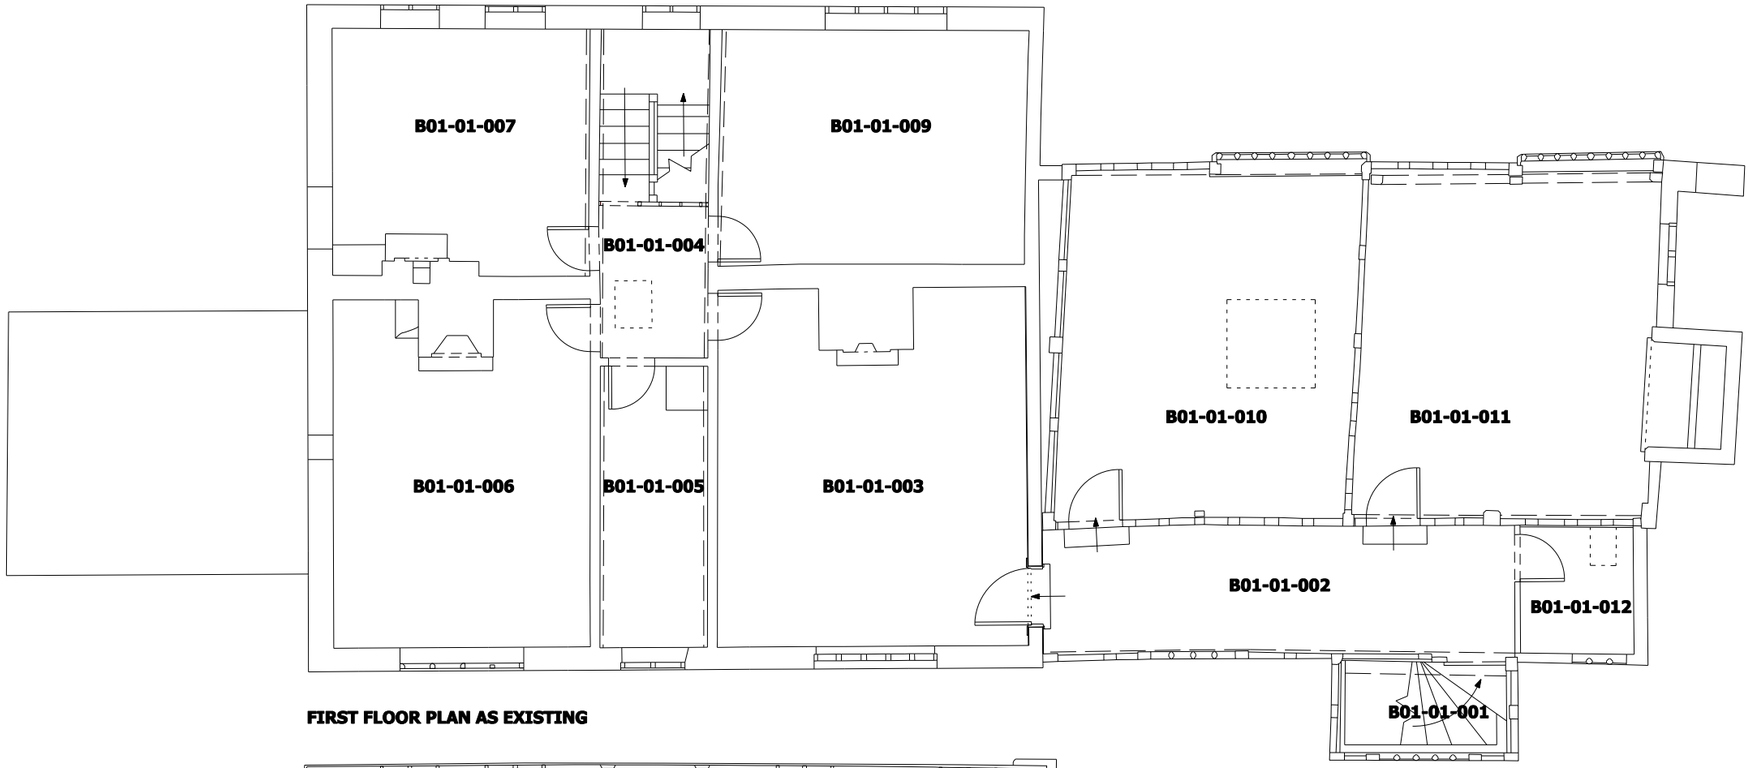


FIRST FLOOR PLAN AS EXISTING

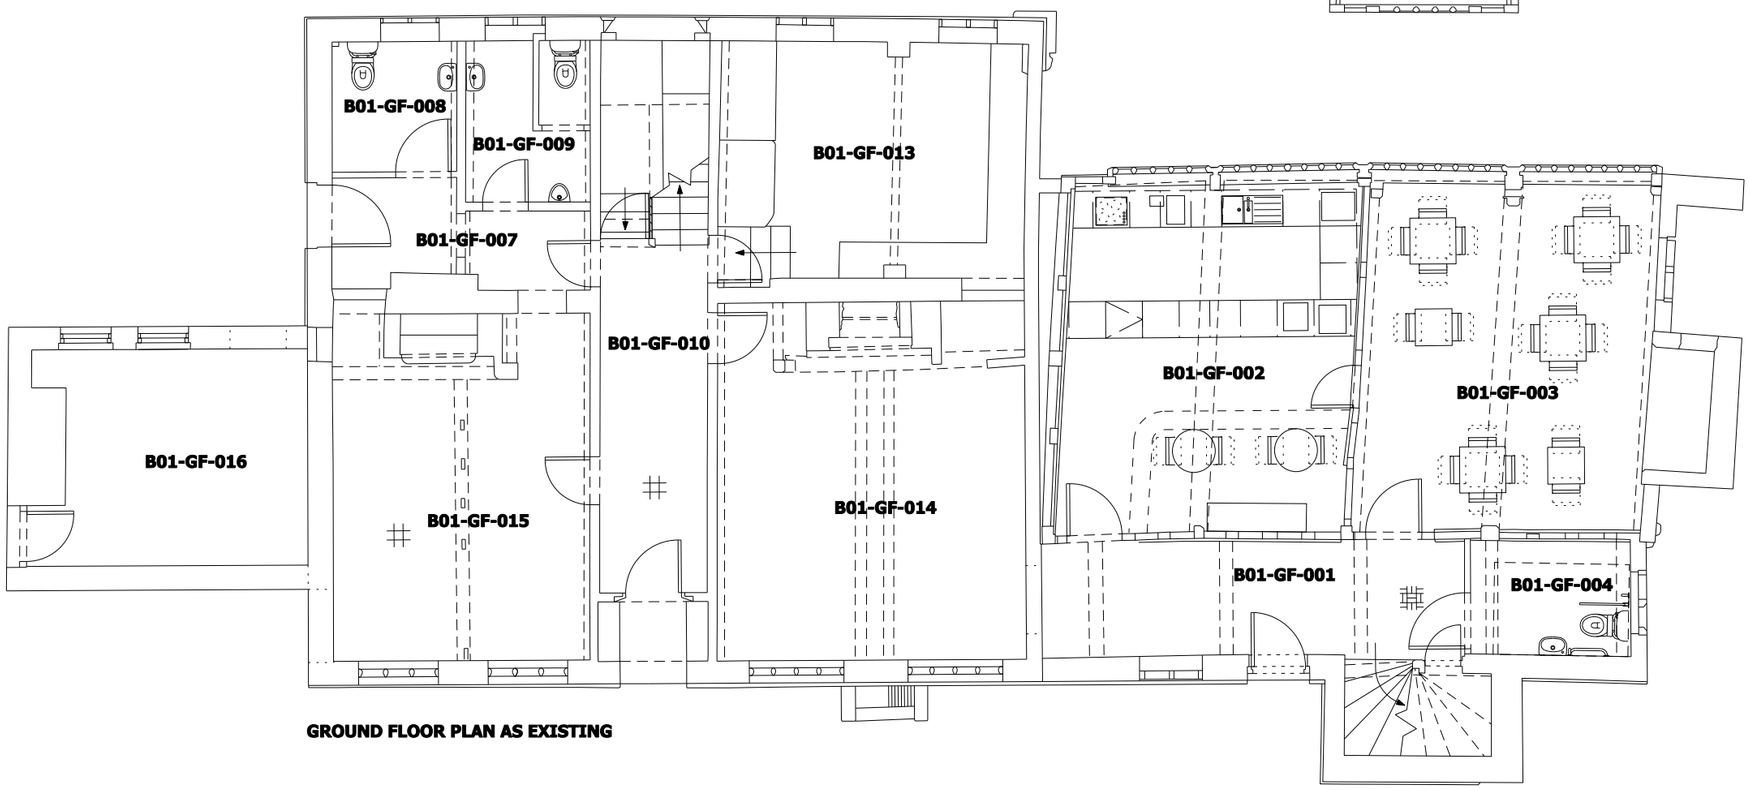

GROUND FLOOR PLAN AS EXISTING

Do not scale from this drawing - use figured dimensions only.
This design and drawing is the copyright of BB Heritage Studio Ltd and may not be reproduced in any form without prior written consent.
Issue of the drawing does not impart any real or implied copyright licence.

revision / description	date
FIRST ISSUE	25.06.26

address	BBH Studio, 17 Cranworth Street, Stalybridge, SK15 2NW
director	Bernadette Bone ARB RIBACA GradDiplConsAA
phone	07813 076325
company #	8862139
web	www.bbheritagestudio.com
email	info@bbheritagestudio.com

project	Clayton Hall: Roof Repairs		
client	FoCP & MCC		
job no.	0254		
drawing title	Existing Plans		
drawing no.	0254-al(05)003	**revision**	
drawing scale	1:100 @ A3		