
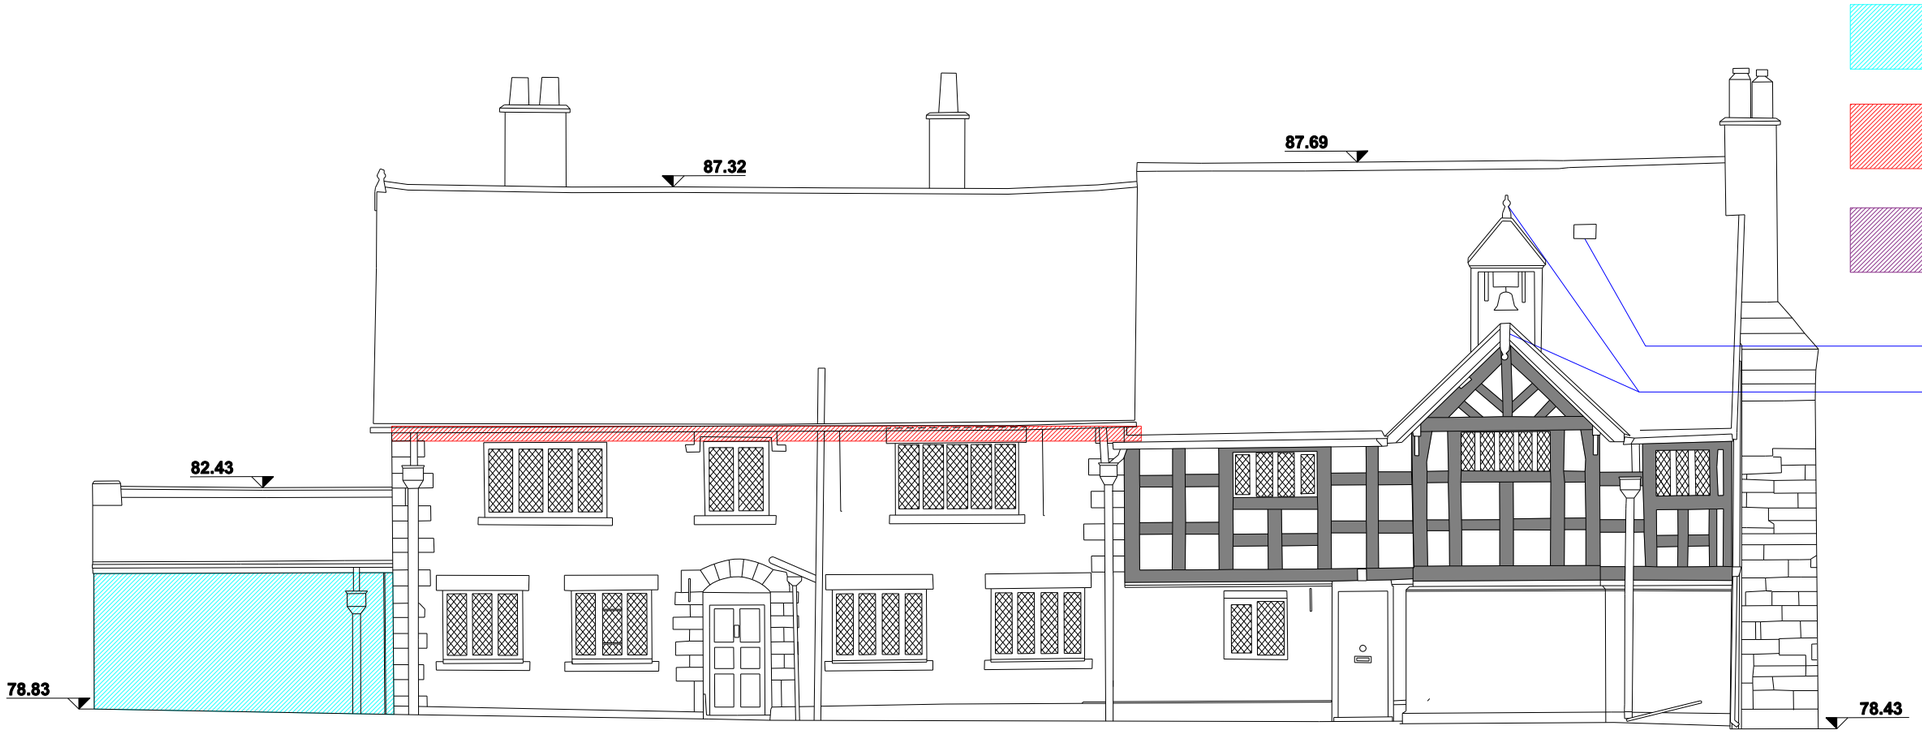


WEST ELEVATION AS PROPOSED

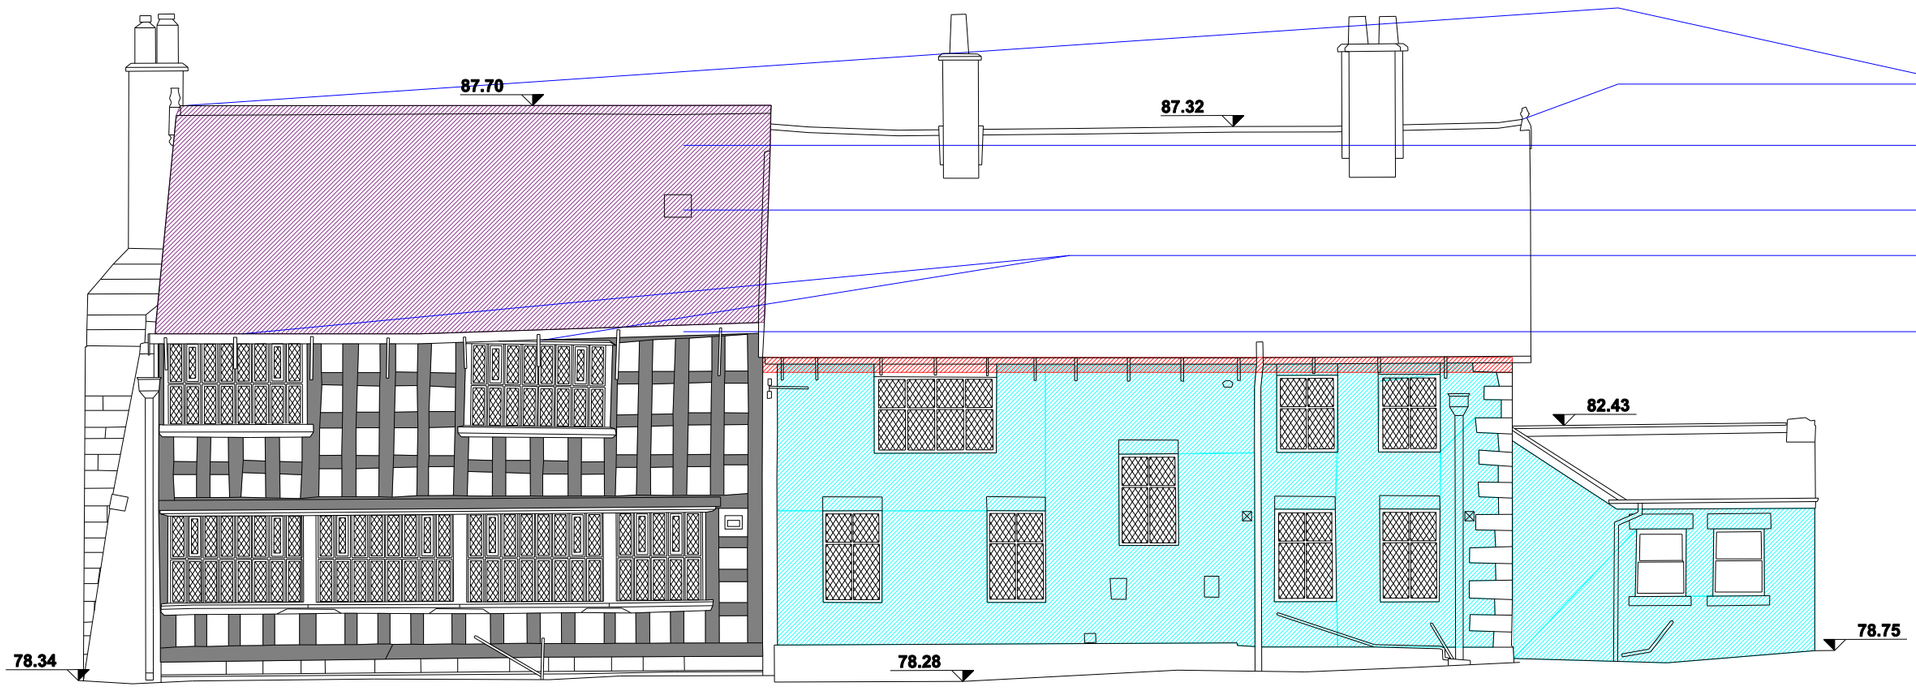

EAST ELEVATION AS PROPOSED

S7.3 REMOVE PAINT AND ASSESS FOR REPOINTING

S7.1 EAVES LEVEL MASONRY REPAIRS

SOUTHERN SECTION EAST PITCH TO BE RETAINED INSITU AND REPAIRED refer to SCH-REP011

S6.6 REPLACEMENT ROOF LIGHT

S6.10 REPAIR / REPLACE TIMBER FINIALS (4no.)

S6.10 REPAIR / REPLACE TIMBER FINIALS (4no.)

S8 REPAIRS TO SOUTHERN EAST FACING PITCH

S8.2 REPLACEMENT ROOF LIGHT

S7.6 REPAIRS TO FLAT ROOF AREAS TO PROJECTING WINDOWS

S7.4 REPLACE GUTTER TO SOUTHERN SECTION EAST ELEVATION

revision / description	date
FIRST ISSUE	25.06.26

address	BBH Studio, 17 Cranworth Street, Stalybridge, SK15 2NW
director	Bernadette Bone ARB RIBACA GradDiplConsAA
phone	07813 076325
company #	8862139
web	www.bbheritagestudio.com
email	info@bbheritagestudio.com

project	Clayton Hall: Roof Repairs
client	FoCP & MCC
job no.	0254
drawing title	Repairs East & West Elevations
drawing no.	0254-al(05)035 revision -
drawing scale	1:100 @ A3

Do not scale from this drawing - use figured dimensions only.
This design and drawing is the copyright of BB Heritage Studio Ltd and may not be reproduced in any form without prior written consent.
Issue of the drawing does not impart any real or implied copyright licence.