
The Harris Group Ltd does not accept liability for any deviation to our drawings or specification. This Drawing is copyright and may not be reproduced in whole or part without written authority. Do not scale off this drawing.


Rev	Date	Description	Drawn	Chk'd
P01	29/04/26	FIRST ISSUE	JM	JLK
C01	15/06/26	CONSTRUCTION ISSUE	JM	JLK

0 1000 2000 3000 4000 5000mm
SCALE 1:100

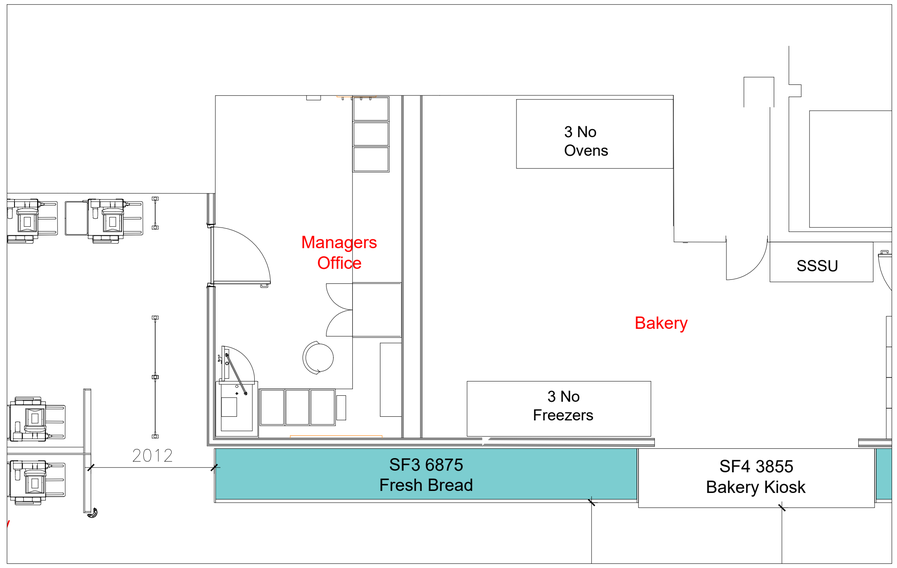

EXISTING GENERAL ARRANGEMENT
- SCALE 1:50

1. NEW KARNDEAN OPUS IGNEA WP313 2.5mm THICK WOOD PLANK VINYL FLOORING TO BE INSTALLED THROUGHOUT CASH OFFICE AREA ABOVE SELF LEVELING SCREED ON TOP OF EXISTING FLOOR TILES. ANY CRACKED/DAMAGED TILES ARE TO BE MADE GOOD PRIOR TO INSTALLATION WHERE INSTALLATION MAY BE AFFECTED. ALLOW FOR GRADUS THRESHOLD STRIP TO BE CENTRALLY DRILLED & COUNTERSUNK ON KARNDEAN FLOORING SIDE. REF - ACS441F4 SILVER ANODISED FINISH - WHERE INDICATED.
2. PROVIDE AND INSTALL A COMPLETE NEW CEILING SYSTEM TO THE CASH OFFICE, INCLUDING NEW CEILING TILES AND GRID THROUGHOUT. ALL EXISTING CEILING TILES, GRID, AND ASSOCIATED COMPONENTS TO BE CAREFULLY REMOVED AND DISPOSED OF. NEW CEILING TO MATCH EXISTING ADJACENT AREAS UNLESS OTHERWISE SPECIFIED. ANY REQUIRED ADJUSTMENTS OR REPAIRS TO THE EXISTING SECURITY MESH TO BE CARRIED OUT TO SUIT THE NEW INSTALLATION.
3. ALTERATIONS TO EXISTING LIGHTING LAYOUT AS DETAILED BY M&E ENGINEER - ALLOW FOR COMPLETE NEW PROVISION OF LIGHTING FIXTURES AND FITTINGS THROUGHOUT.
4. EXISTING WALL FINISHES TO BE MADE GOOD COMPLETE WITH 2 COATS DULUX DIAMOND MATT 30YY 58082 BLEACHED LICHEN 2 EMULSION THROUGHOUT CASH OFFICE. EXISTING TILED SKIRTING TO BE REMOVED AND NEW SIT ON PVC SKIRTING PL10 COLOUR REF 1450002 DARK GREY BY TARKETT MARLEY TO BE INSTALLED.
5. ENSURE ANY EXISTING FIRE SIGNAGE THAT IS REMOVED IS RE-INSTALLED ONCE THE DECORATION WORKS ARE COMPLETED.
6. EXISTING SALES AREA/ CASH OFFICE DOOR IS TO BE REMOVED AND REPLACED FOR NEW. SITE MEASURE EXISTING DOOR OPENINGS PRIOR TO MANUFACTURING OF NEW DOOR.
7. ANY HIGH LEVEL REDUNDANT SOCKETS/PORTS/FIXTURES & FITTINGS TO BE REMOVED THROUGHOUT - ITEMS TO BE CONFIRMED WITH STORE MANAGER AND BY M&E CONSULTANT PRIOR TO REMOVAL.
8. EXACT SOCKET & DATA LAYOUT/PROVISION TO BE CONFIRMED WITH M&E CONSULTANT.
9. M&E CONSULTANT TO CHECK EXISTING RADIATORS. ALLOW FOR REPLACING EXISTING RADIATORS IF NECESSARY.
10. EXISTING FIRE EQUIPMENT AND SIGNAGE IS TO BE RE-INSTALLED FOLLOWING DECORATION WORKS. ALLOW FOR ANY MISSING FIRE SIGNAGE
11. DEMOLISH EXISTING CASH OFFICE ENTRANCE WALL. MAKE GOOD ALL ADJACENT WALLS AND FLOOR FINISHED FOLLOWING DEMOLITION, REMOVE AND ADAPT AFFECTED M&E SERVICES IN ACCORDANCE WITH THE M&E ENGINEERS DRAWINGS AND SPECIFICATION, STRUCTURAL ENGINEERS TO PROVIDE NEW STRUCTURAL SUPPORT IN LINE WITH THE REMOVAL OF THE WALL, INCLUDING INSTALLATION OF TIMBER JOISTS (SIZE AND SPECIFICATION TBC BY STRUCTURAL ENGINEER) TO SUPPORT THE EXISTING CEILING ABOVE. EXTEND EXISTING SECURITY MESH AND 18mm PLYWOOD DECKING ACROSS THE AREA OF THE REMOVED WALL TO MAINTAIN SECURITY INTEGRITY, INSTALL NEW SUSPENDED CEILING AND GRID, TO MATCH EXISTING HEIGHT, NEW WALL TO MATCH EXISTING TO FORM EXTENDED CASH OFFICE, REMOVE EXISTING FURNITURE AND INSTALL NEW IN ACCORDANCE TO THE APPROVED DRAWING. REMOVE AND REINSTATE ALL FIRE SAFETY EQUIPMENT AND SIGNAGE TO THEIR ORIGINAL OR COMPLIANT POSITIONS FOLLOWING COMPLETION OF WORKS, ALL POWER AND DATA PROVISIONS TO BE INSTALLED IN ACCORDANCE WITH M&E CONSULTANTS DRAWINGS AND CONFIRMED REQUIREMENTS.
12. POSITION OF POWER SOCKETS AND DATA POINTS - REFER TO M&E CONSULTANT DRAWINGS AND DETAILS FOR ACTUAL REQUIREMENTS.
13. CASH OFFICE - EXISTING SAFE TO REMAIN (POSITION AND SWING OF SAFE DOOR IS SHOWN AS INDICATIVE AND TBC) AND RECIEVE DEEP CLEAN AND EXISTING COMMS SCREEN, MONITOR SCREEN MOVED TO SHOWN PROPOSED LOCATION. NEW CASH OFFICE FURNITURE TO BE INSTALLED TO ALDI STANDARD.
14. — —— — EXISTING WALL'S TO BE DEMOLISHED AND REMOVED FROM SITE. EXISTING CASH OFFICE DOOR TO BE REVIEWED ON SITE FOR REUSE

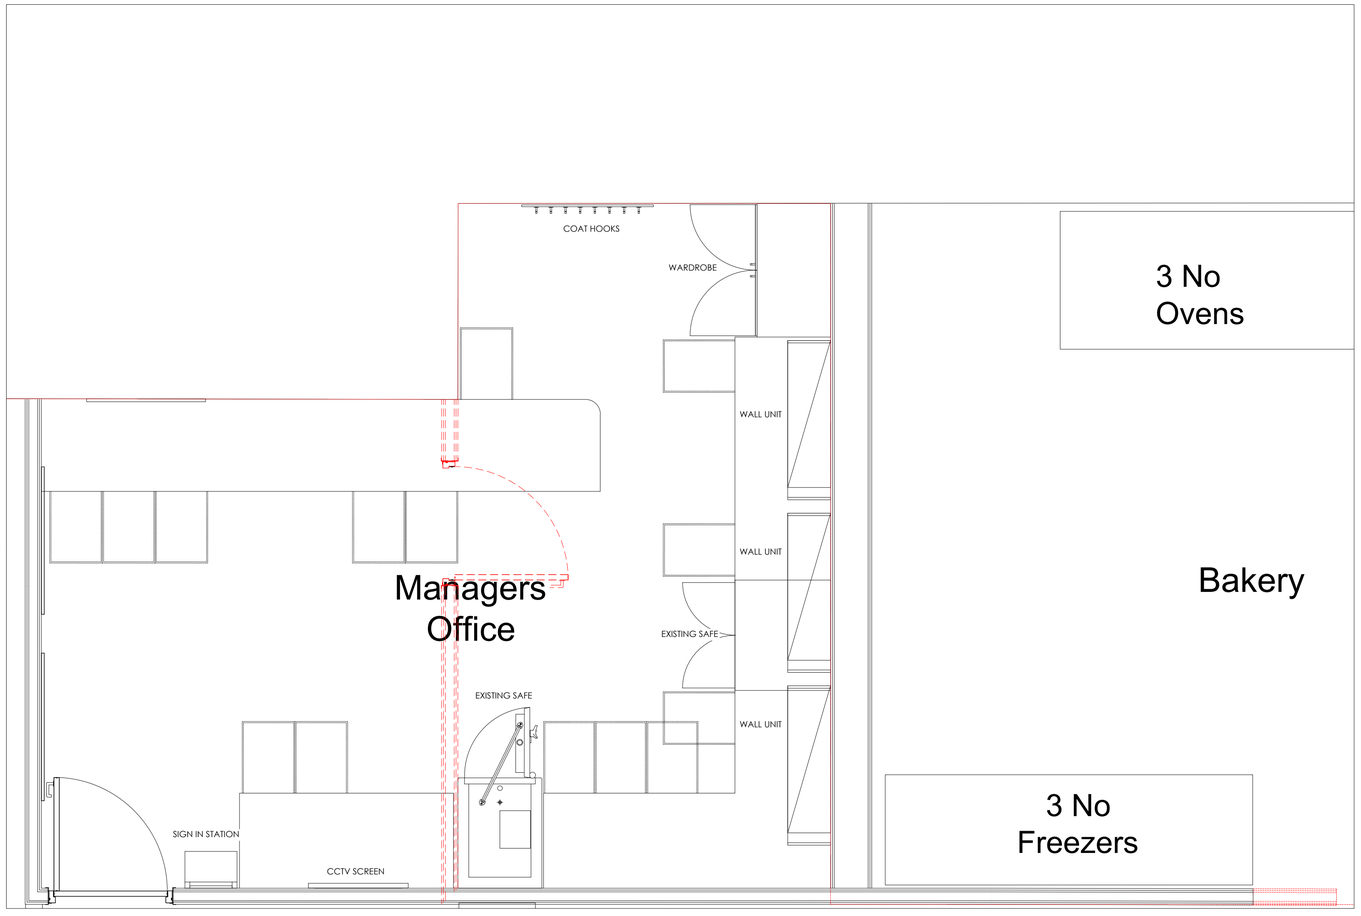

PROPOSED GENERAL ARRANGEMENT
- SCALE 1:25

THE HARRIS PARTNERSHIP

Architecture
Masterplanning
Interior Design

www.harrispartnership.com

Wakefield Manchester Milton Keynes Reading London Harrogate Edinburgh

Client
ALDI STORES LTD

Project Title
C02 UPGRADE

MANCHESTER ARNDALE
MANCHESTER
M1 1WR

Drawing Title
PROPOSED CASH OFFICE

Drawn	Checked	Scale @A1	BIM Status	Date
JM	JLK	1:100	A5	03/26

Drawing Status	Rev.	THP Project No
CONSTRUCTION	C01	22332

Project No.	Originator	Volume	Level	Type	Role	Number
79-E0647THPM	XX	ZZ	DR	A		0300