
The Harris Group Ltd does not accept liability for any deviation to our drawings or specification. This Drawing is copyright and may not be reproduced in whole or part without written authority. Do not scale off this drawing.

| Rev | Date | Description | Drawn | Chk'd |
|---|---|---|---|---|
| P01 | 29/04/26 | FIRST ISSUE | JM | JLK |
| P02 | 04/06/26 | GAS COOLER UPDATED TO LATEST SPEC | JM | JLK |
| C01 | 15/06/26 | CONSTRUCTION ISSUE | JM | JLK |

0 2 4 6 8 10m

SCALE 1:200

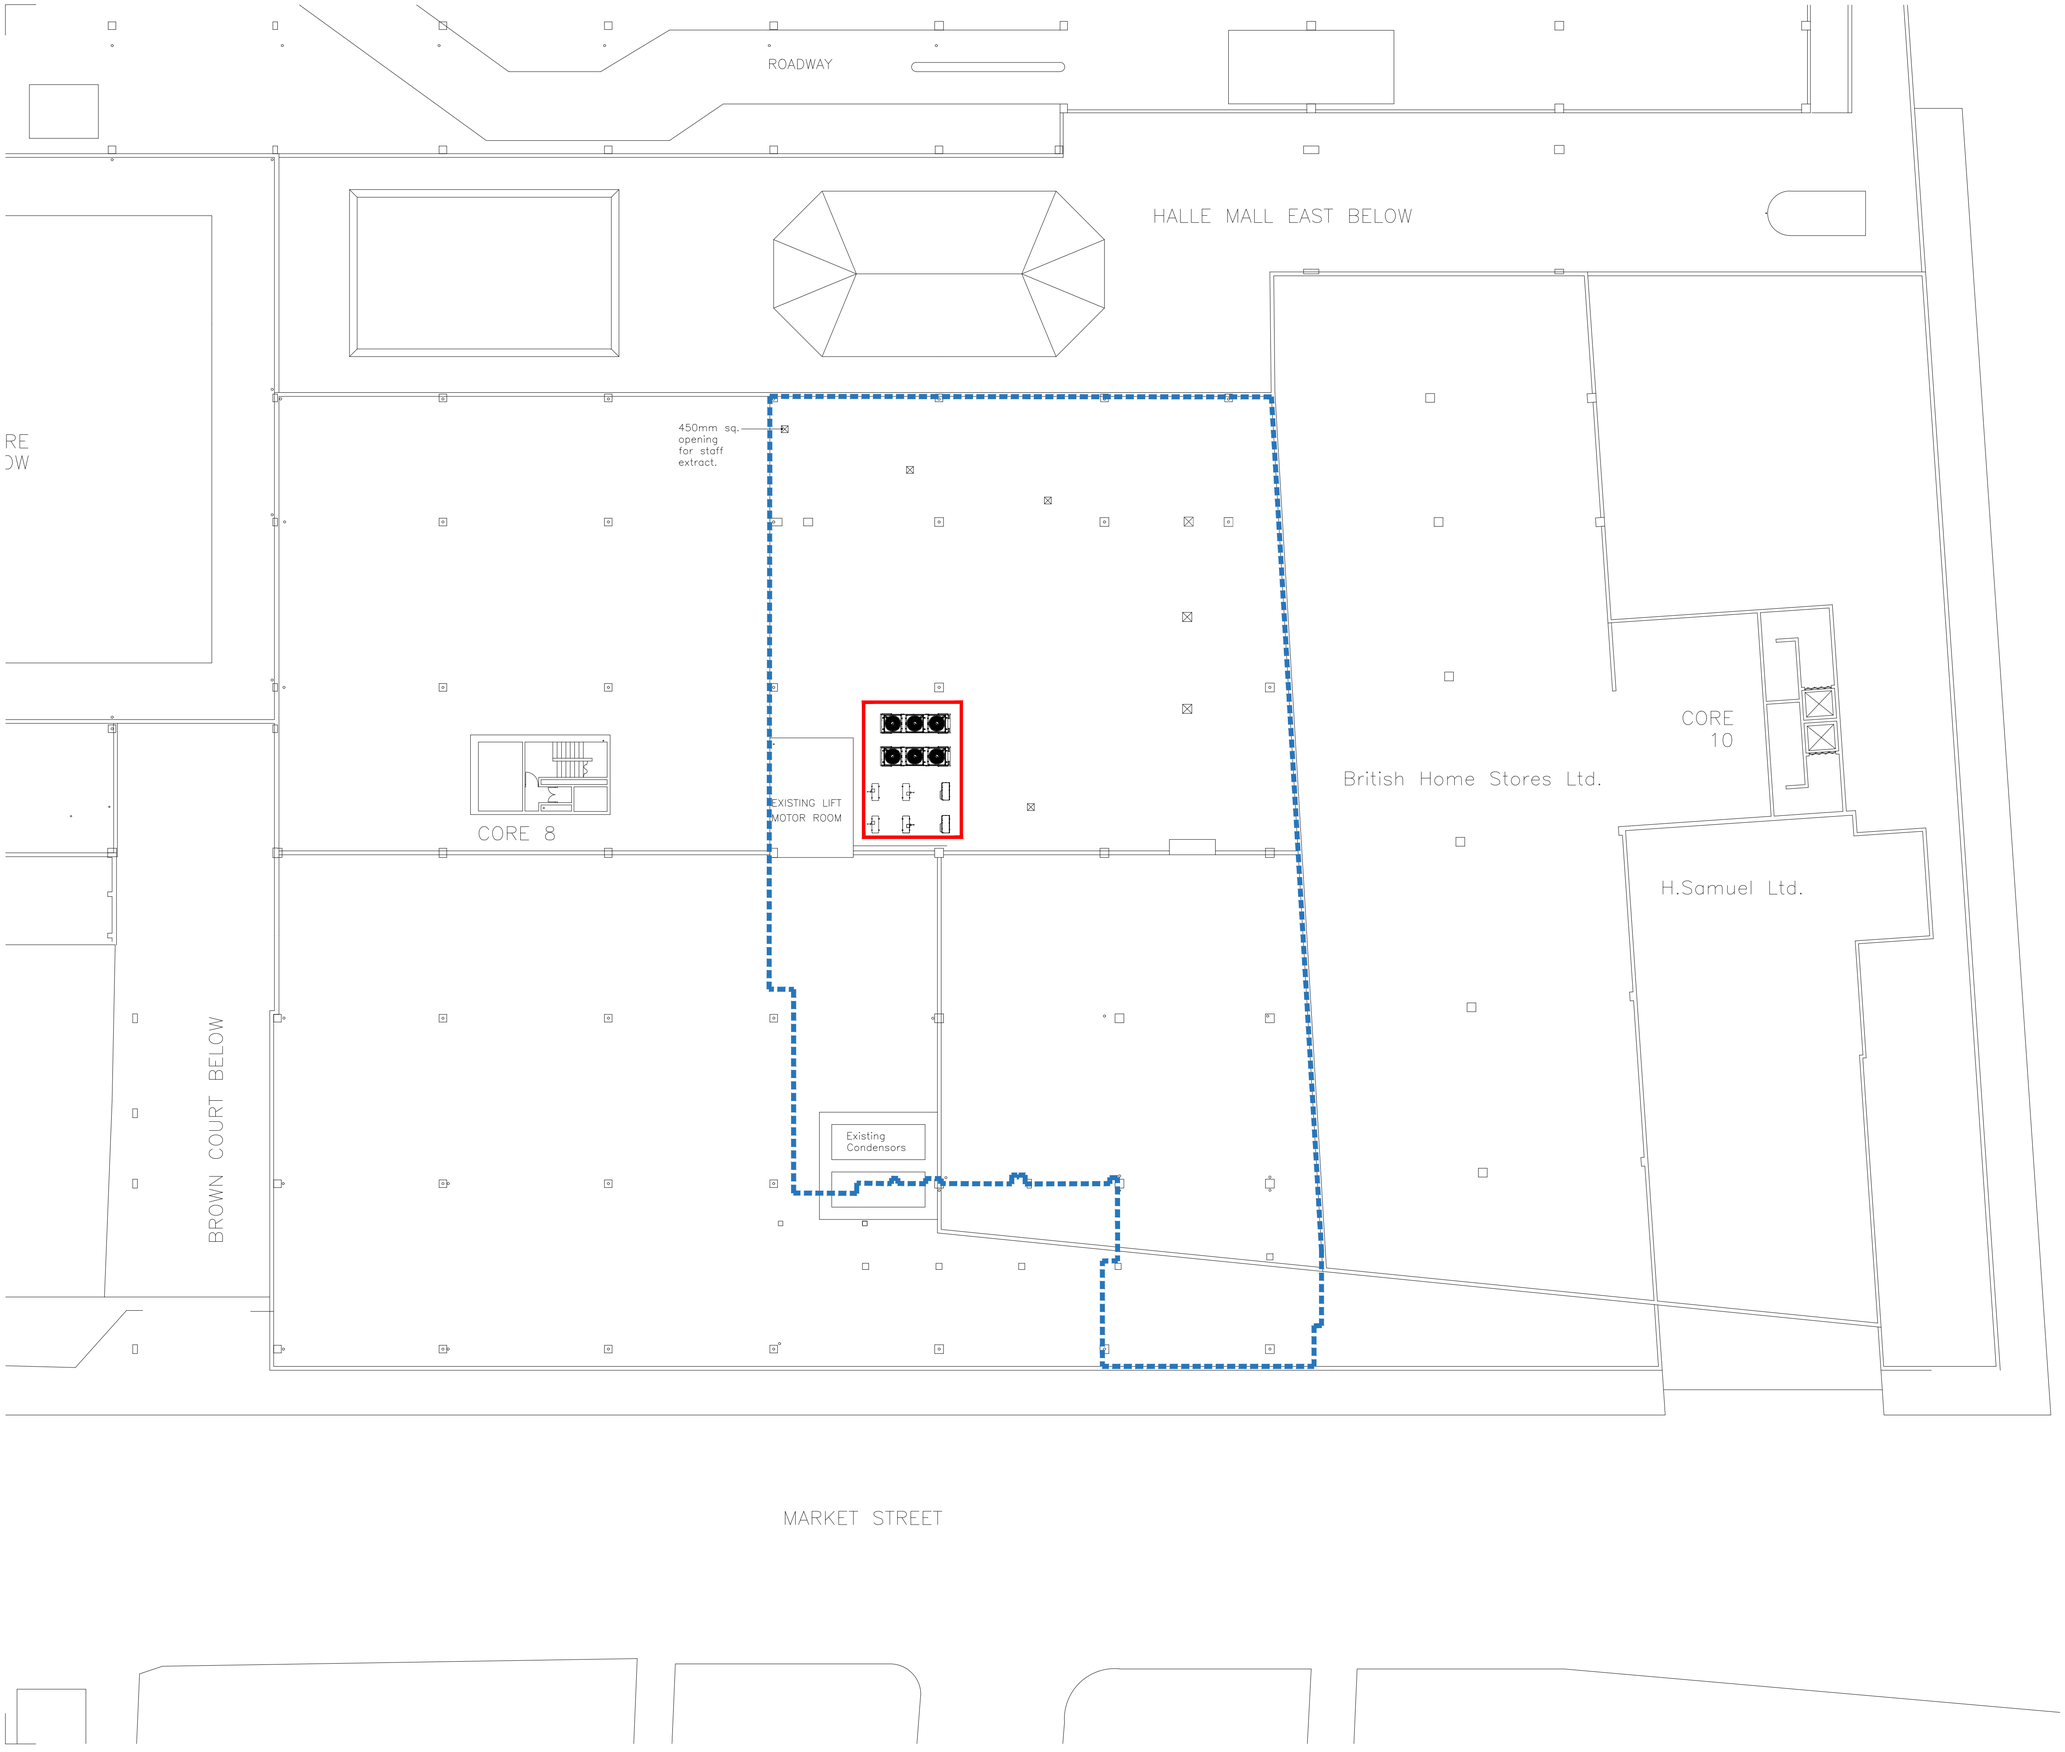


KEY

Aldi Store

Works location

For further plant details refer to refrigeration drawing.

**NOTE**

Information has been prepared using available as-built drawings and record documentation, site boundaries, features, and constraints are assumed based on existing records and subject to confirmation.

THE HARRIS PARTNERSHIP

**Architecture**
**Masterplanning**
**Interior Design**

www.harrispartnership.com

Wakefield Manchester Milton Keynes Reading London Harrogate Edinburgh

Client

ALDI STORES LTD

Project Title

C02 UPGRADE

MANCHESTER ARNDALE
MANCHESTER
M1 1WR

Drawing Title

PROPOSED ROOF PLAN

| Drawn | Checked | Scale @ A1 | BIM Status | Date |
|---|---|---|---|---|
| JM | JLK | 1:200 | AS | 07/25 |

| Drawing Status | Rev. | THP Project No |
|---|---|---|
| CONSTRUCTION | C01 | 22332 |

| Project No. | Originator | Volume | Level | Type | Role | Number |
|---|---|---|---|---|---|---|
| 79-E0647THPM | XX | 00 | DR | A | | 0304 |