
0m 1m 2m 3m 4m 5m

VISUAL SCALE 1:100 @ A3

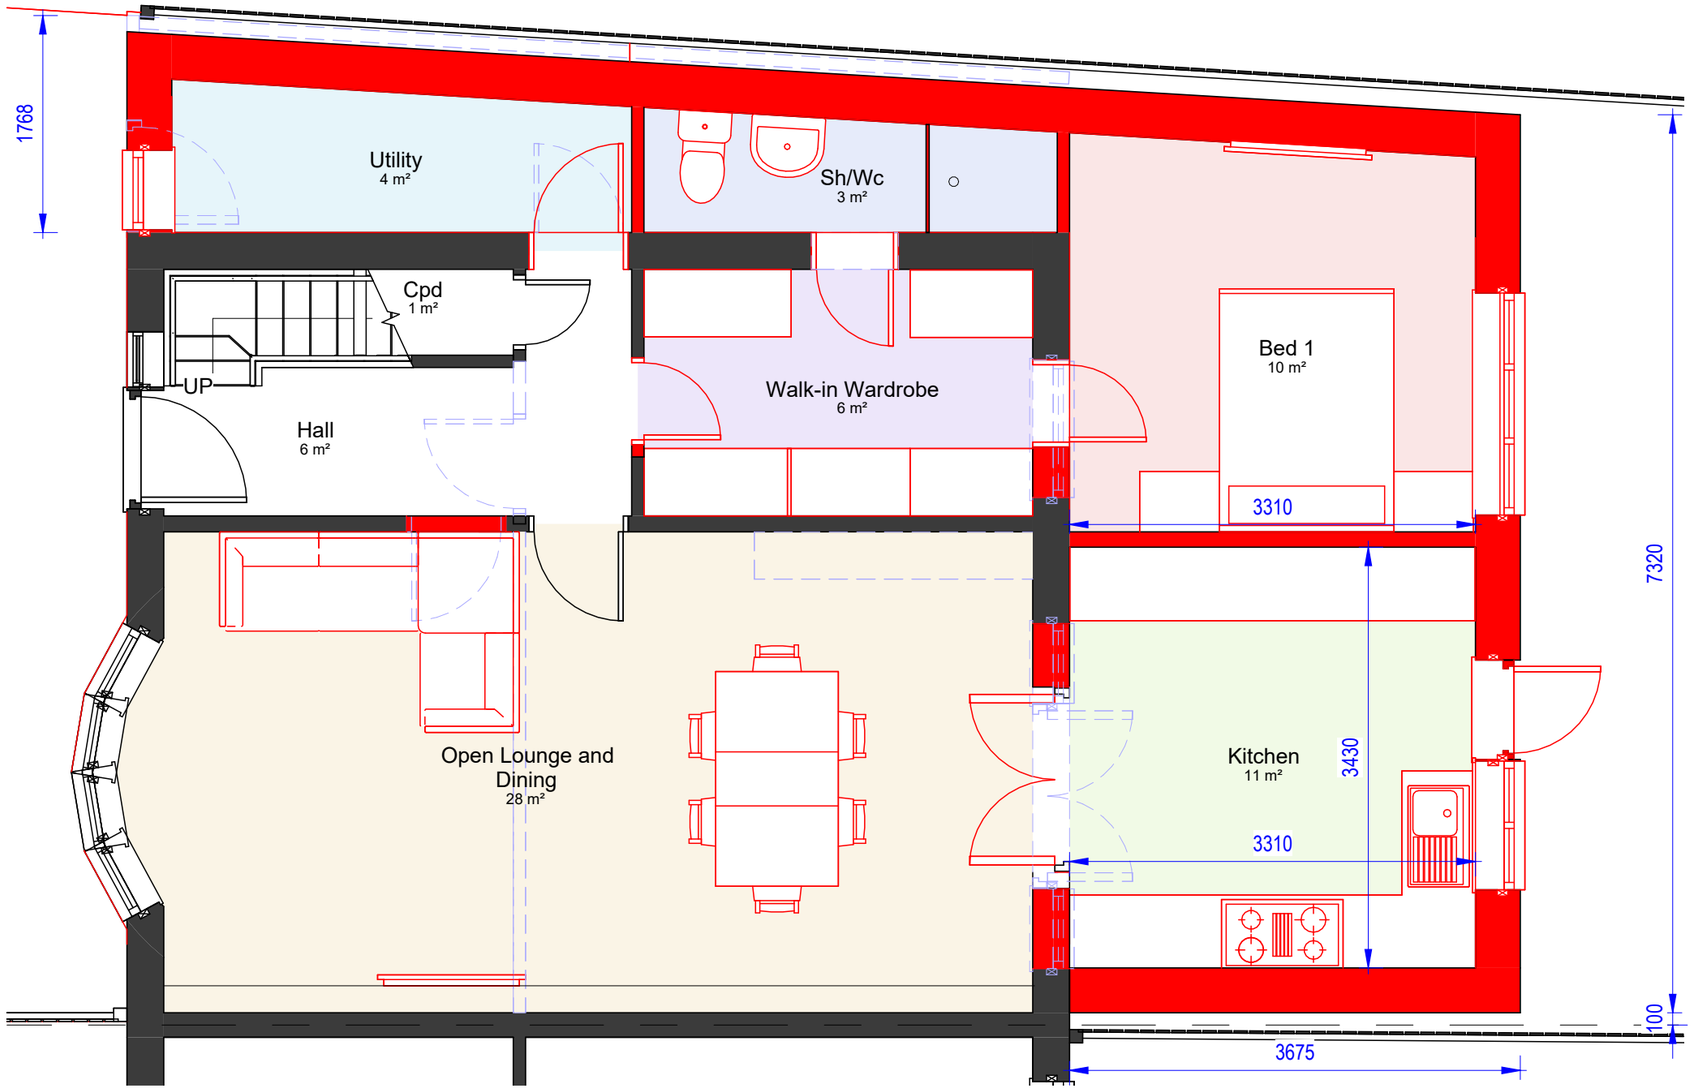

00-P-Ground Floor

1 : 50

COPYRIGHT © ALL RIGHTS RESERVED BY ARCHITEK BDC LTD. DRAWING INDICATES DESIGN INTENT ONLY. NOT TO BE USED FOR CONSTRUCTION UNLESS STATED SO. TO BE READ IN CONJUCTION WITH OTHER DRAWINGS OR SPECIFICATION WHERE PROVIDED.

ARCHITEK
BUILDING DESIGN CONSULTANCY
0161 511 8479
vikas@architek.uk
916 Stockport Road, Levenshulme, Manchester, M19 3AB

No.	Description	Date
P1	Issue to Planning	01.06.2026

PROJECT: Part two/single storey rear and single storey side extension		ADDRESS: 359 Mount Rd, Manchester M19 3HW	CLIENT: Waseem Akhtar
Manchester City Council	PURPOSE OF ISSUE: Planning	SHEET: Proposed Ground Floor Plan	Date: 03.02.2025 / Project number: 1313 / Scale (@ A3): 1 : 50
			Drawn by: NA / DRAWING NUMBER: A104 / REV: P1
			Checked by: VA