
0m 1m 2m 3m 4m 5m

VISUAL SCALE 1:100 @ A3

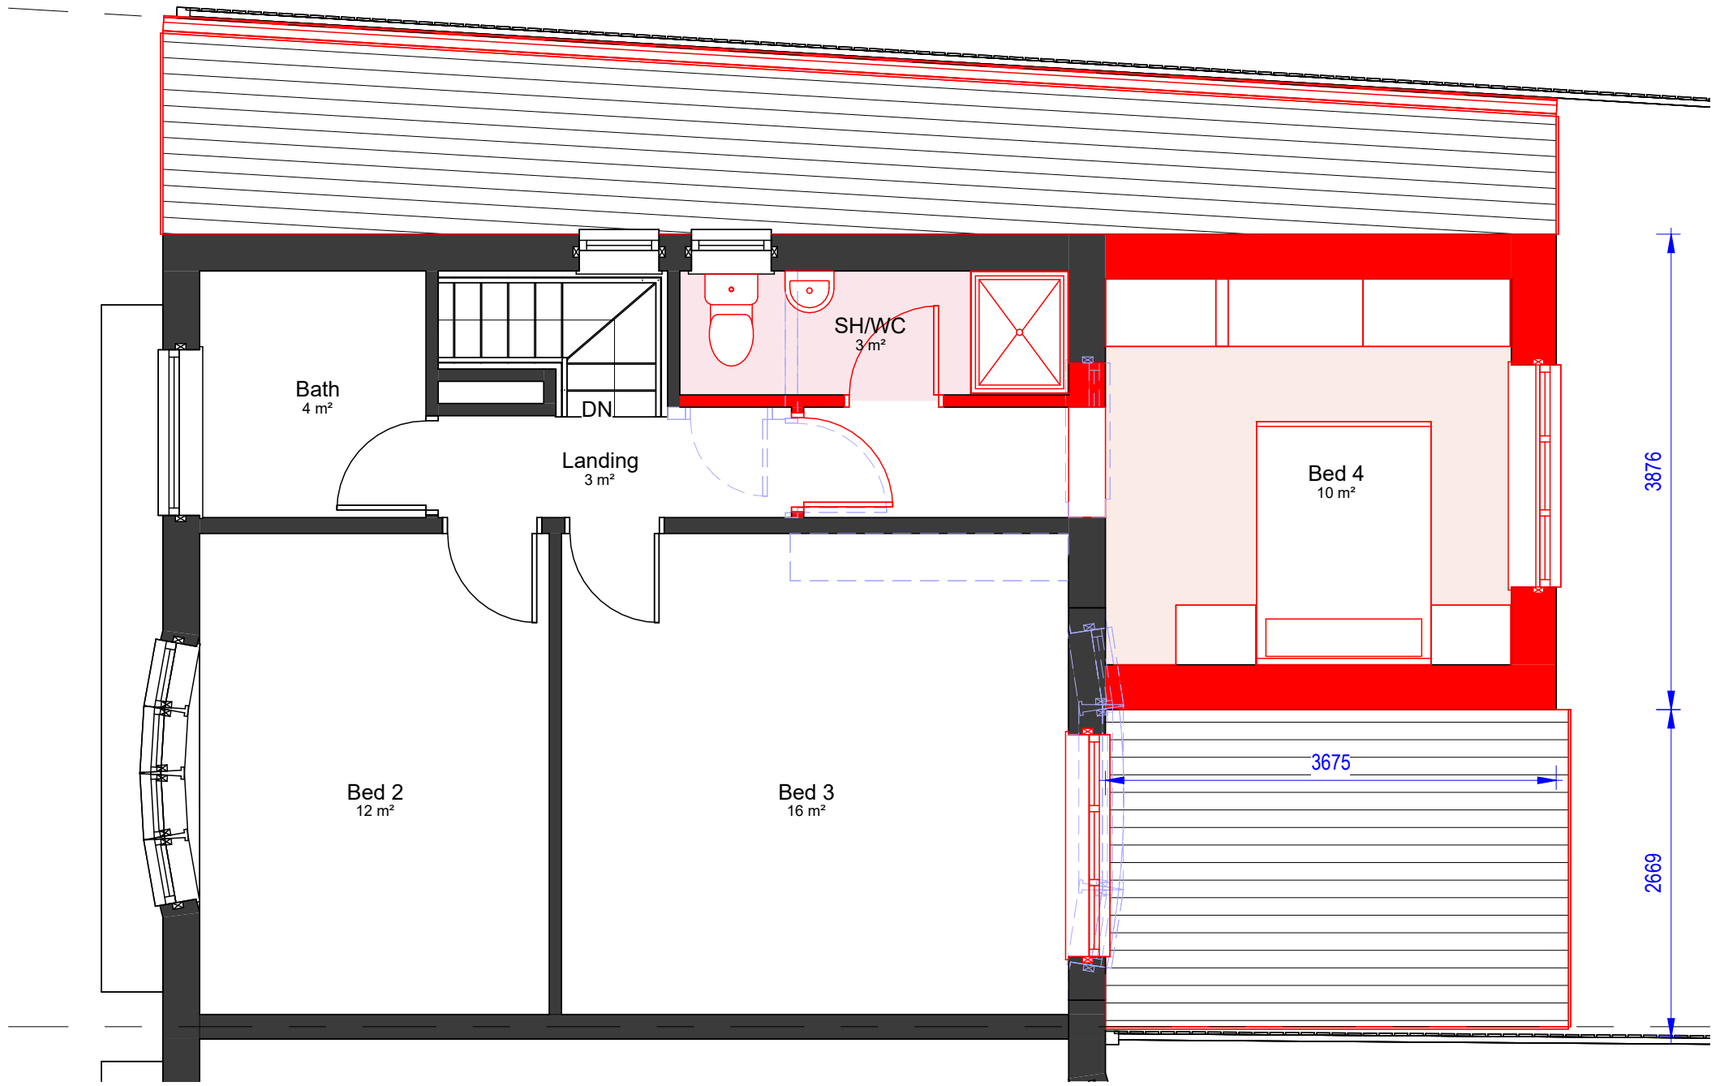

01-P-First Floor

1 : 50

COPYRIGHT © ALL RIGHTS RESERVED BY ARCHITEK BDC LTD. DRAWING INDICATES DESIGN INTENT ONLY. NOT TO BE USED FOR CONSTRUCTION UNLESS STATED SO. TO BE READ IN CONJUCTION WITH OTHER DRAWINGS OR SPECIFICATION WHERE PROVIDED.

ARCHITEK
BUILDING DESIGN CONSULTANCY
0161 511 8479
vikas@architek.uk
916 Stockport Road, Levenshulme, Manchester, M19 3AB

No.	Description	Date
P1	Issue to Planning	01.06.2026

PROJECT
Part two/single storey rear and single storey side extension

Manchester City Council

PURPOSE OF ISSUE
Planning

ADDRESS
359 Mount Rd,
Manchester M19 3HW

SHEET
Proposed First Floor Plan

CLIENT
Waseem Akhtar

Date	Project number	Scale (@ A3)
03.02.2025	1313	1 : 50
Drawn by: NA	DRAWING NUMBER: A105	REV: P1
Checked by: VA		