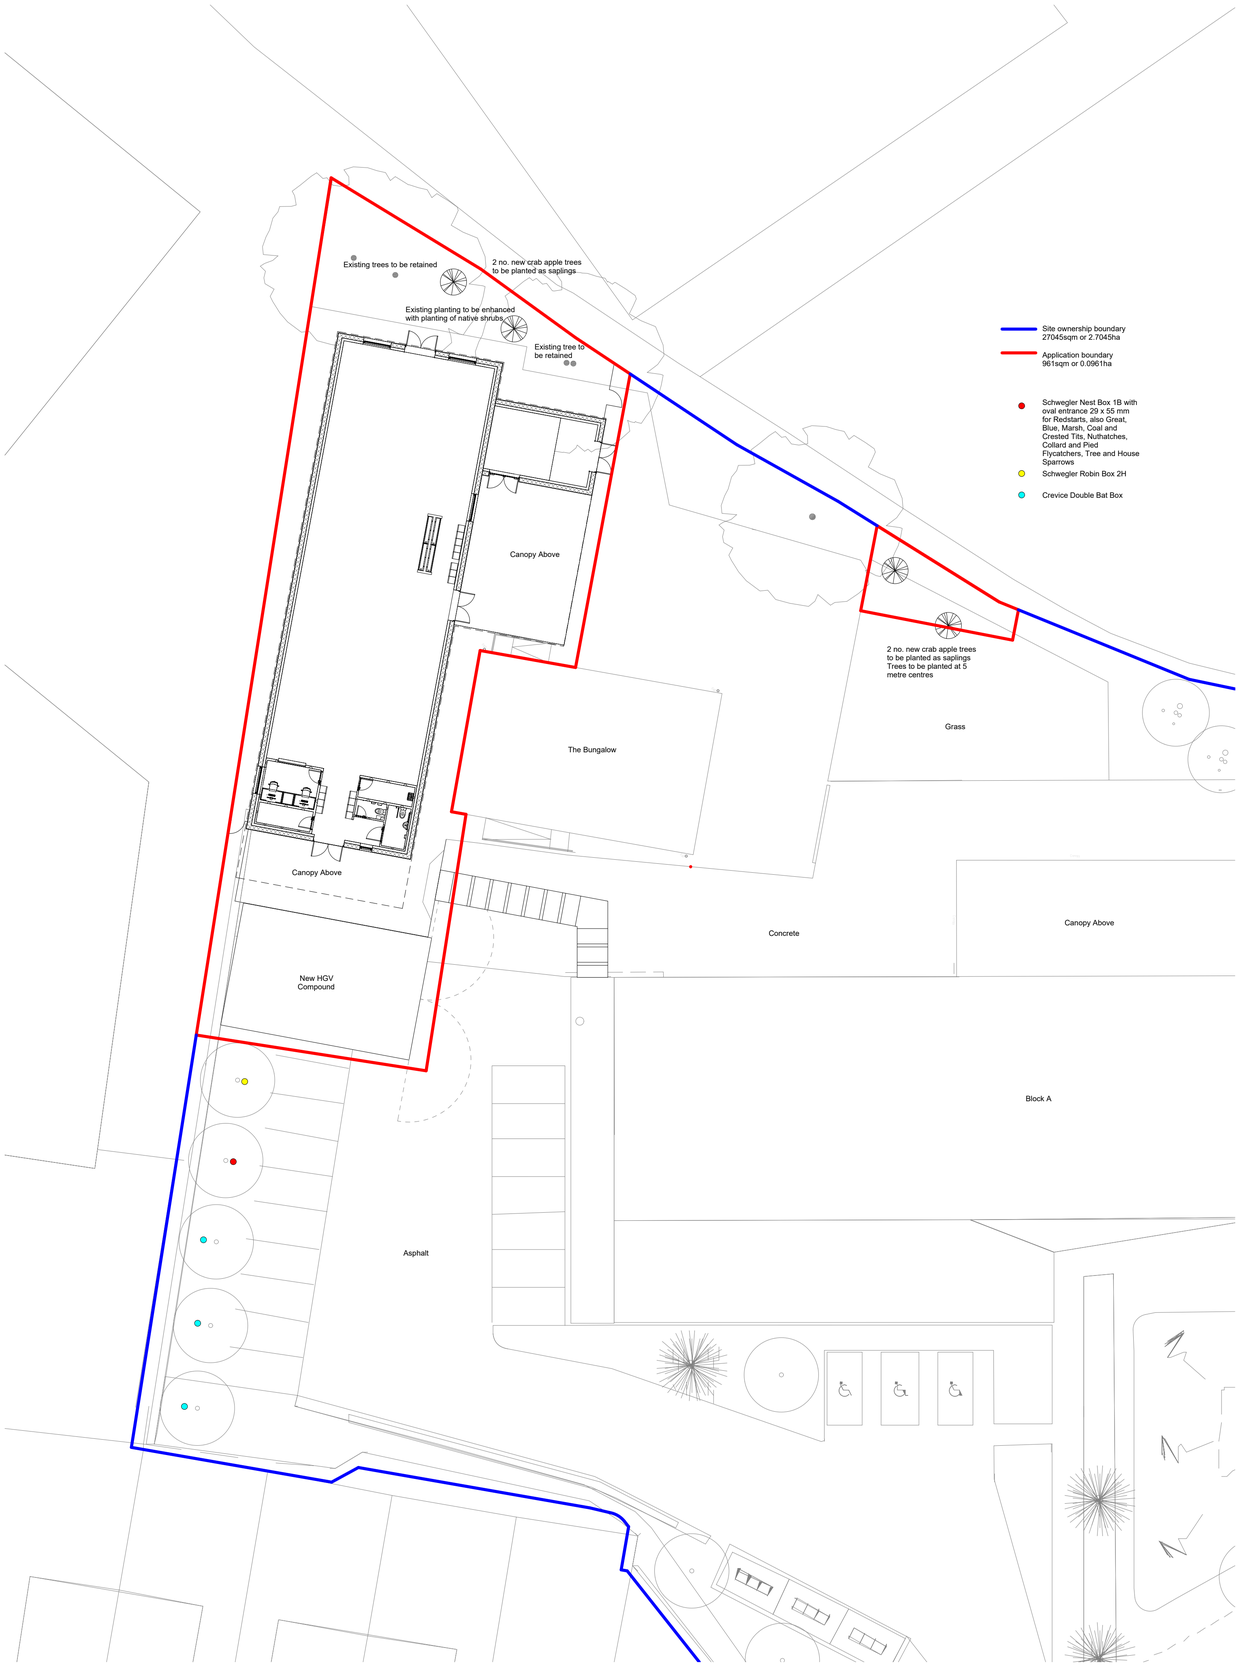


1 Proposed Site Plan
1 : 200 *Ref Sheet: 0100*

Scale 1:200

0 5 10 15 20 25

Rev	Revision Notes
L1	1126 - Planning Set
L2	1164 - Updated for Planning Condition 11
L3	1231 - Updated for Planning Condition 13

MCBW-10A- V9- XX- DR- A- **9001-***L3*

Client: The Manchester College
Project: LTE-Wythenshawe Brickwork
Job No.: 1462
Date : 28/07/25
BIM Model : MCBW-10A-M3-VIB
QA: SJ AP
Scale : 1 : 200@A1
Drawing: **Proposed Site Plan**
Rev notes: *l231 - Updated for Planning Condition 13*

10architect. unit 16, 12 hilton street, manchester, m1 1jf

This drawing is copyright. Do not scale dimensions from this drawing "if in doubt ask". This drawing is to be read in conjunction with all other relevant drawings and specifications. All discrepancies on this drawing are to be reported to the architect. Do not modify any element of this drawing. Use drawing only for purpose(s) issued.