
0m 1m 2m 3m 4m 5m

VISUAL SCALE 1:100 @ A3

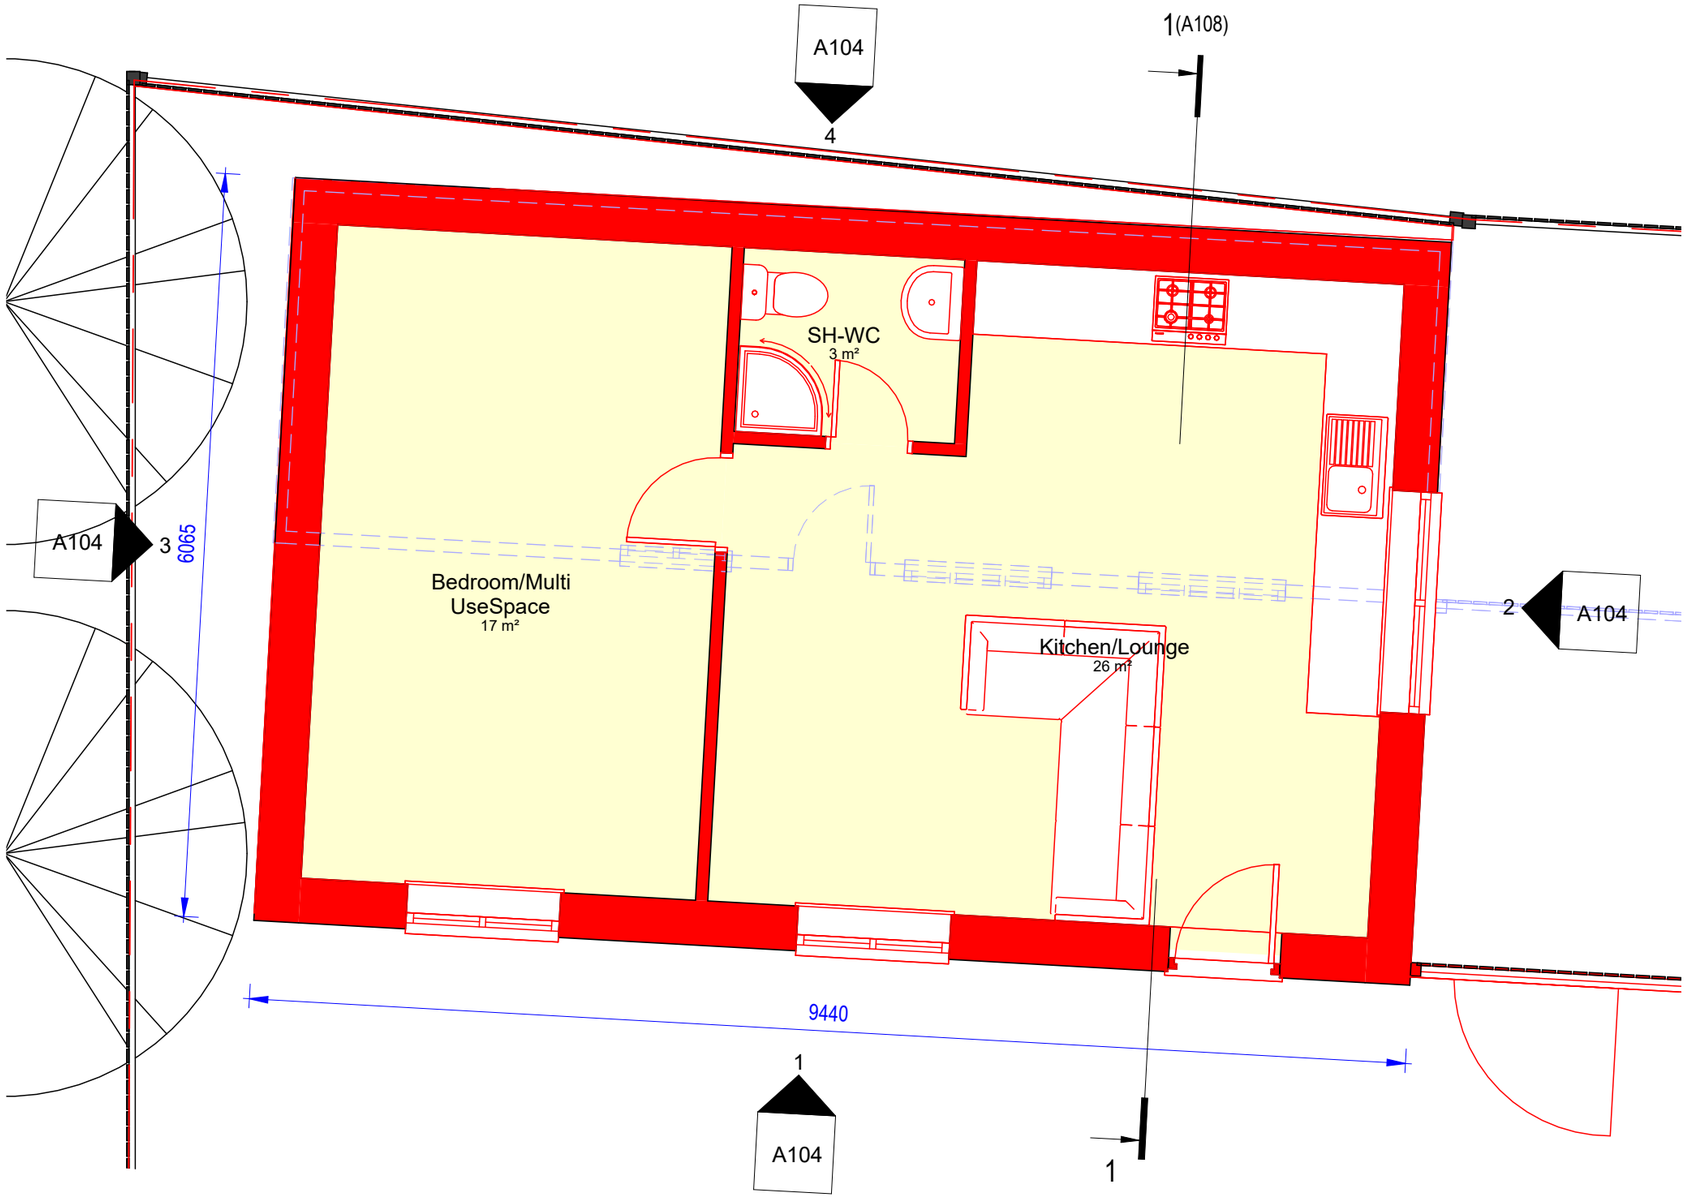

00-P-Outbuilding

1 : 50

COPYRIGHT © ALL RIGHTS RESERVED BY ARCHITEK BDC LTD. DRAWING INDICATES DESIGN INTENT ONLY. NOT TO BE USED FOR CONSTRUCTION UNLESS STATED SO. TO BE READ IN CONJUCTION WITH OTHER DRAWINGS OR SPECIFICATION WHERE PROVIDED.

ARCHITEK
BUILDING DESIGN CONSULTANCY

0161 511 8479
vikas@architek.uk
916 Stockport Road, Levenshulme, Manchester, M19 3AB

No.	Description	Date
P1	Issue to Planning	15.05.2026
P2	Updates to planners email 03/07/26	08.07.2026
P3	Updates to planners email 10/07/26	13.07.2026

PROJECT
Erection of Outbuilding for habitable use

Manchester City Council

PURPOSE OF ISSUE
Building control

ADDRESS
31 Cedric Rd, Crumpsall, Manchester M8 4JE

SHEET
Proposed Floor Plans

CLIENT
Abdul Wahid

Date	Project number	Scale (@ A3)
28.05.2026	1376	1 : 50

Drawn by	DRAWING NUMBER	REV
NM	A103	P3

Checked by
VA