


EXISTING
FRONT ELEVATION



EXISTING
SIDE ELEVATION-1

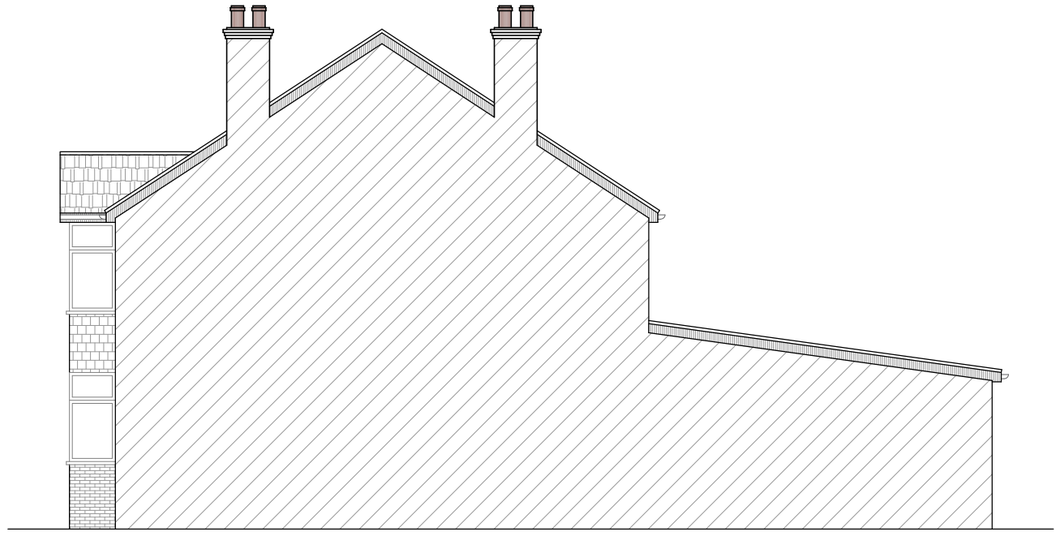

EXISTING
REAR ELEVATION

EXISTING
SIDE ELEVATION-2

A DA ISSUE 09.07.26 GK AMENDMENT BY	0 2 4 6 8 10 Metres SCALE 1:100@A3	Project : Part double side & part single rear 1st floor wraparound extension and front porch Date : 09/07/26	Sheet Title : Existing Elevations Drawing no :MR104	Address : 149 Manchester Road MANCHESTER M16 0FE A & B Consultants