

Varley Street Masterplan

Jigsaw Homes North

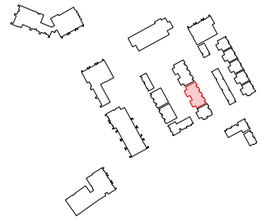

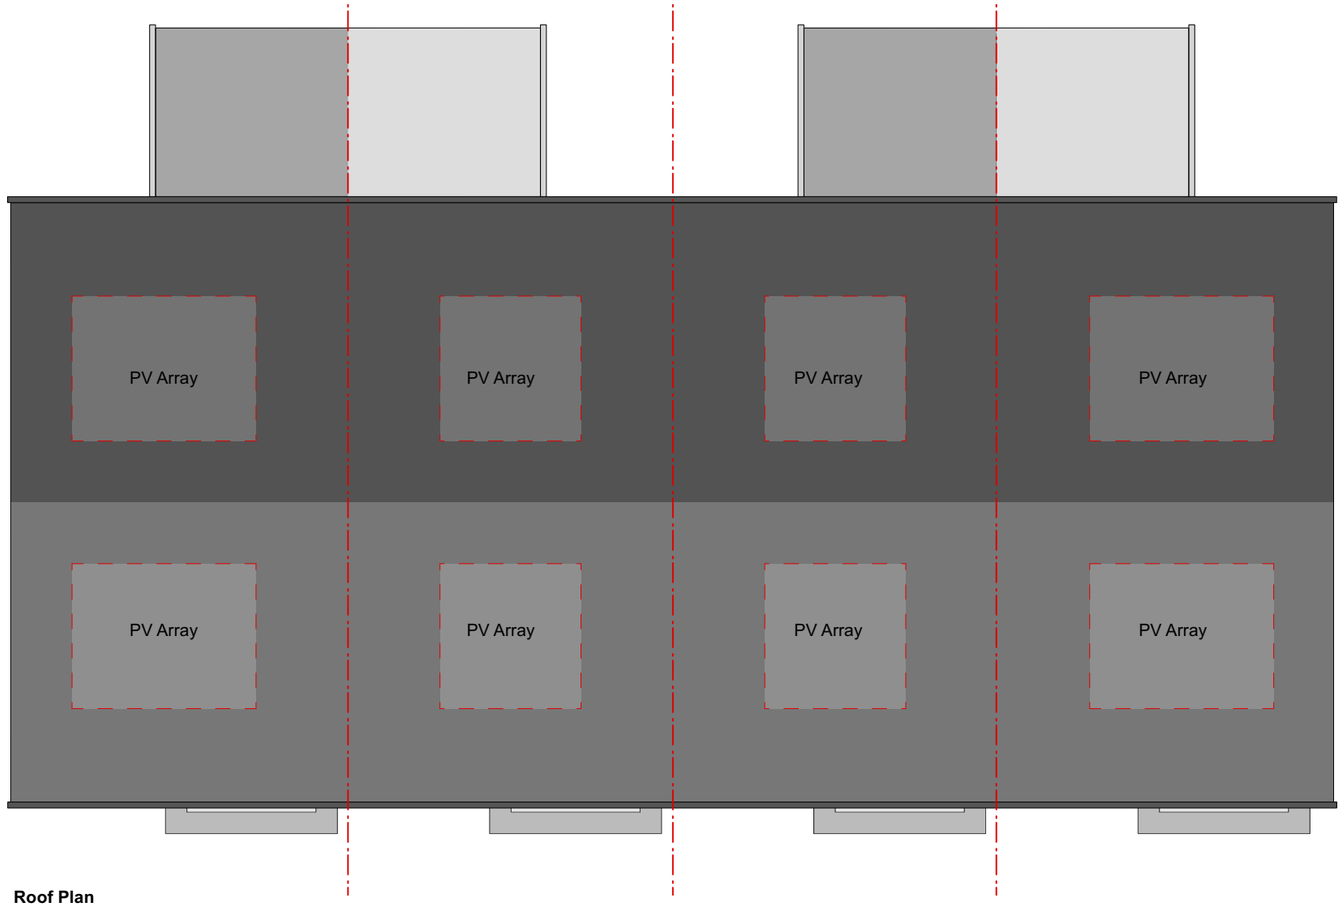

Roof Plan

Drawing Title: Proposed Roof Plans
Date: 02.06.2026
Drawing no: 1355 - House Block-B1-103
Scale: 1:100 @ A3
Drawn: NS

revision:
revision notes:

0m 1m 2m 5m 10m

N

DK-Architects
26 Old Haymarket
Liverpool
L1 6ER
0151 231 1209 T
mail@dk-architects.com E
www.dk-architects.com W