

# Varley Street masterplan

Jigsaw North

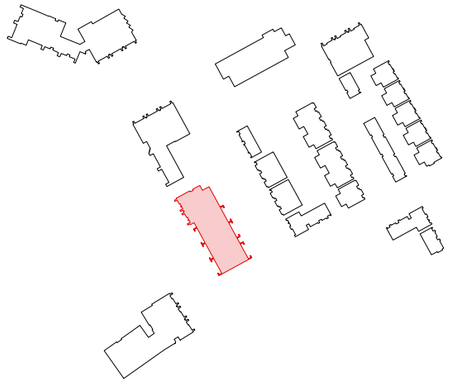

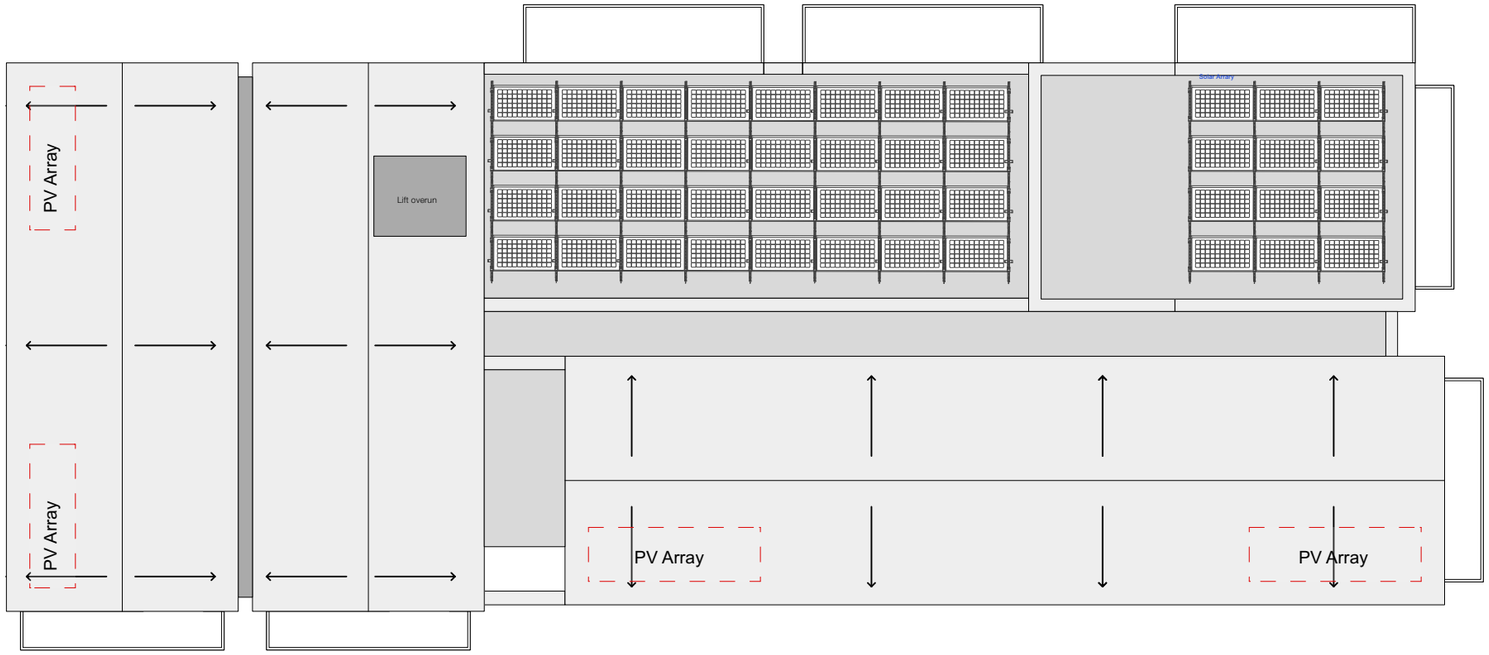


Roof Plan

| | |
|---|---|
| Drawing Title: | Proposed Roof Plan |
| Date: | 02.06.2026 |
| Drawing no: | 1355 - Block-2A-105 |
| Scale: | 1:200 @ A3 |
| Drawn: | NS |

revision:

revision notes:

0m 2m 4m 10m 20m

N

**DK-Architects**

26 Old Haymarket
Liverpool
L1 6ER
0151 231 1209 T
mail@dk-architects.com E
www.dk-architects.com W