
Varley Street Masterplan

Jigsaw Homes North

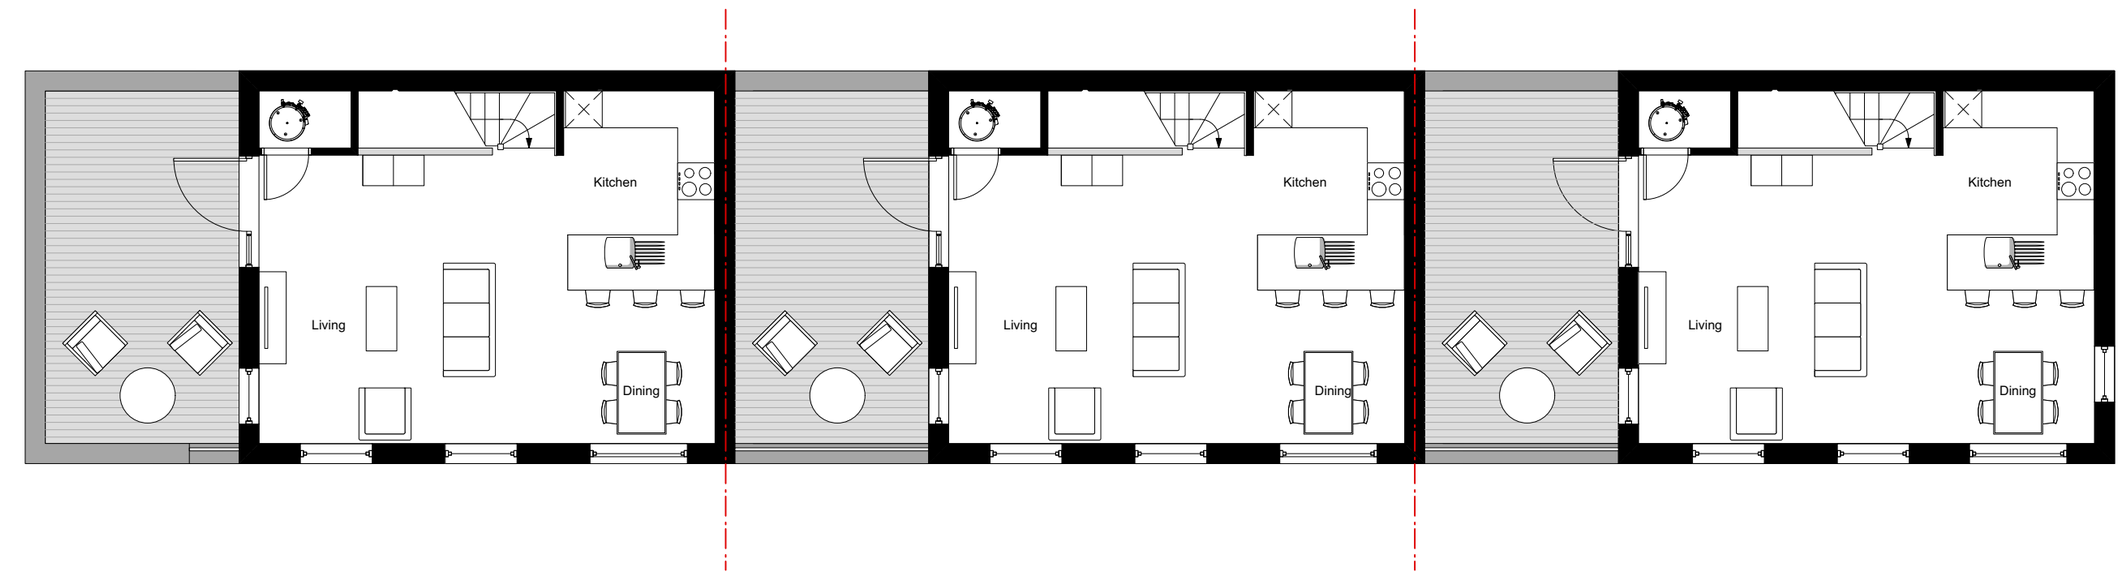

First Floor

Drawing Title:	Proposed First Floor Plans
Date:	02.06.2026
Drawing no:	1355 - House Block-C1-102
Scale:	1:100 @ A3
Drawn:	NS

revision:
revision notes:

0m 1m 2m 5m 10m

N

DK-Architects
26 Old Haymarket
Liverpool
L1 6ER
0151 231 1209 T
mail@dk-architects.com E
www.dk-architects.com W