


Scale 1:1250

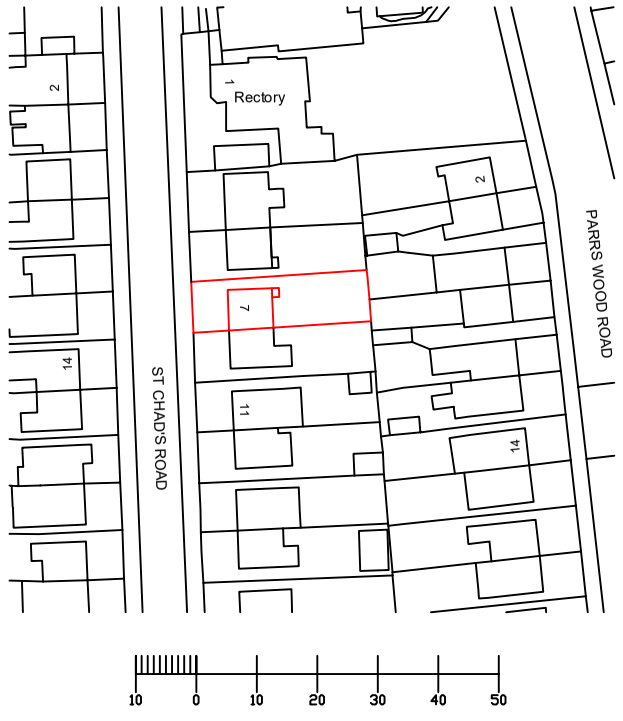

Scale 1:500

EXTEND YOUR HOME @outlook.com

Planning

REV	DESCRIPTION	DATE
/	/	/

7 St Chad's Rd
Withington
Manchester
M20 4WH

DESCRIPTION
Single–Storey Rear Extension

DRAWING TITLE
Location Plan / Proposed Site Plan

DATE: 14/07/2026	DRAWN BY: TC
SCALE: 1:1250/500	CLIENT: AD
DRAWING NUMBER 01	REVISION: /