

MATERIALS KEY

1. Facing brick. Textured light grey multi 65mm brick laid in stretcher bond. Sample panel to be constructed for sign off by LPA, Client and Architect.
2. Recessed brick panel laid in stretcher bond. Brick type to match above.
3. Triple soldier course brick band.
4. Aluminium window frame (or curtain wall window) with clear glazing. Opening lights to be inward opening tilt/turn panels. All frames to be powder coated finish, colour tbc. Aluminium cill and head flashings to match window colour.
5. Back-painted glass spandrel panel within window frame (or curtain wall window). Colour: RAL 7013.
6. Aluminium capped curtain walling. All frames to be powder coated to match window systems. 50mm profile to all mullion and transom sections.
7. External metal doors with powder coated finish (Solid and Vent as applicable).
8. PPC aluminium capping secretly fixed with concealed brackets with a fall to the roof.
9. PPC metal guarding vent panel in front of opening light. Panel to be laser cut to provide decorative perforation pattern (refer to window panel elevation detail).
10. Double soldier course brick band.
11. Louvred glazed ventilator within window frame (or curtain wall window).
12. Decorative PPC metal panel.
13. Green roof (refer to Landscape Architect drawings for details).
14. PPC metal railings with vertical balusters.
15. Decorative feature railings to main entrance.
16. Louvred rooftop plant enclosure.
17. Secure, sheltered timber cycle store

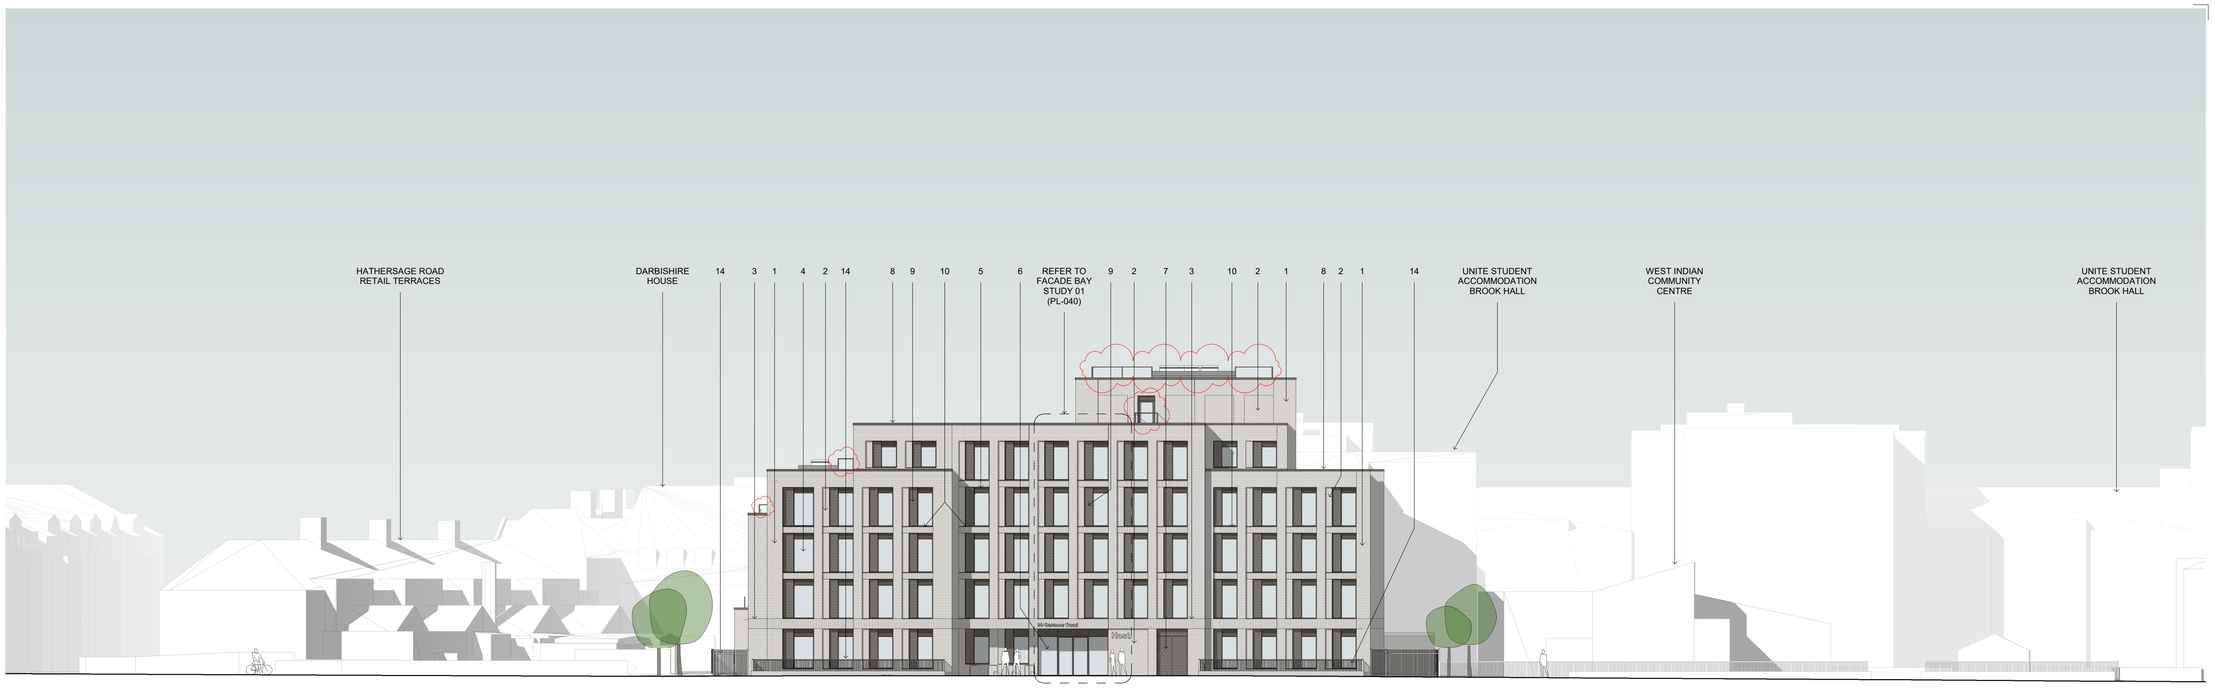


01_Elevation - North East (Carmoor Road Elevation)
1 : 200

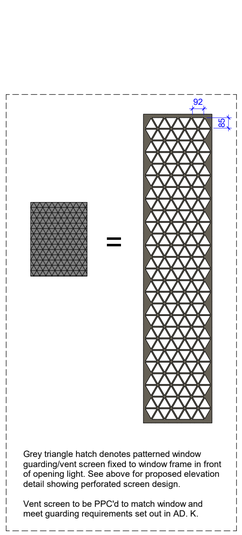


Grey triangle hatch denotes patterned window guarding/vent screen fixed to window frame in front of opening light. See above for proposed elevation detail showing perforated screen design.

Vent screen to be PPC'd to match window and meet guarding requirements set out in AD. K.

Window Panel Elevation Detail
1 : 25

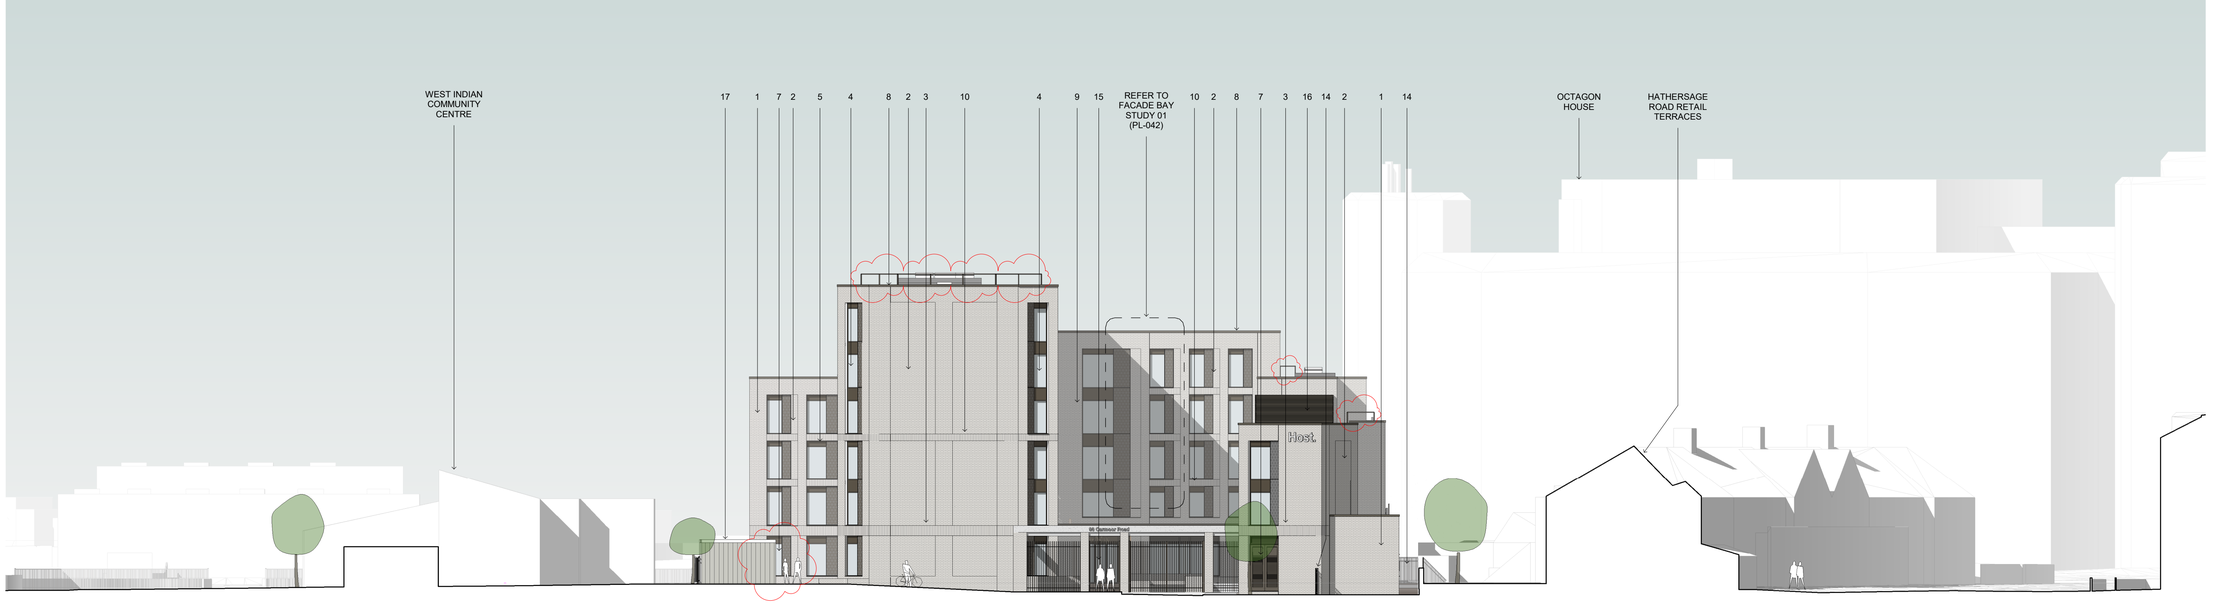

02_Elevation - South West
1 : 200

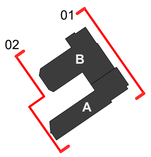

All dimensions are to be checked on site prior to manufacture or construction.

This drawing is to be read in conjunction with all relevant Structural Engineers and Mechanical & Electrical Engineers drawings and specification. Any discrepancies between drawings and site conditions are to be reported to the contract manager.

Copyright of this drawing and all the information it contains is vested in Lechler Hayes Ltd and no licence or assignment of any kind has been, or is, granted to any third party whether by provision of copies or original or otherwise unless agreed in writing.

Scale Bar 1:25
0 1m

Scale Bar 1:200
0 5 10

Rev:	Description:	Date:
P01	Planning submission.	18.11.22
P02	Revised to address LPA comments.	28.04.23
P03	Substation omitted. Window widths increased by half a brick to work to soldier brick setting out where indicated. Plant room door repositioned into adjacent louvred bay. Block A rooftop plant screen amended.	30.01.26
P04	Roof guarding indicated. Window & curtain wall spandrel panels changed to back-painted glass. Block B Level 05 roof access door repositioned (NE Elevation). Louvred door omitted and replaced with window (SW Elevation).	22.06.26

Architect:
Lechler Hayes Architects

Drawing Title:
North East Elevation (Carmoor Road Elevation) & South West Elevation

Project Name:
Carmoor Road for Tiger Developments Ltd

Status:	Scale:	Project No.	Drawing No.	Rev
PLANNING	**As indicated @ A1**	**2205**	**LHA-20-ZZ-DR-A-PL-020**	**P04**

© Lechler Hayes Ltd 2023