

Varley Street Masterplan

Jigsaw Homes North

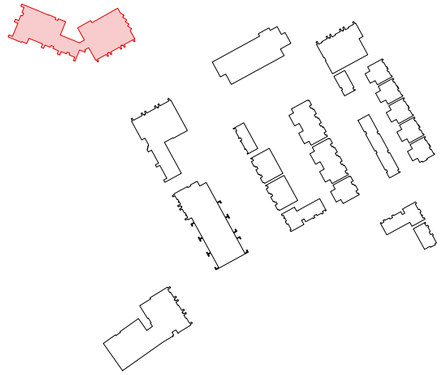

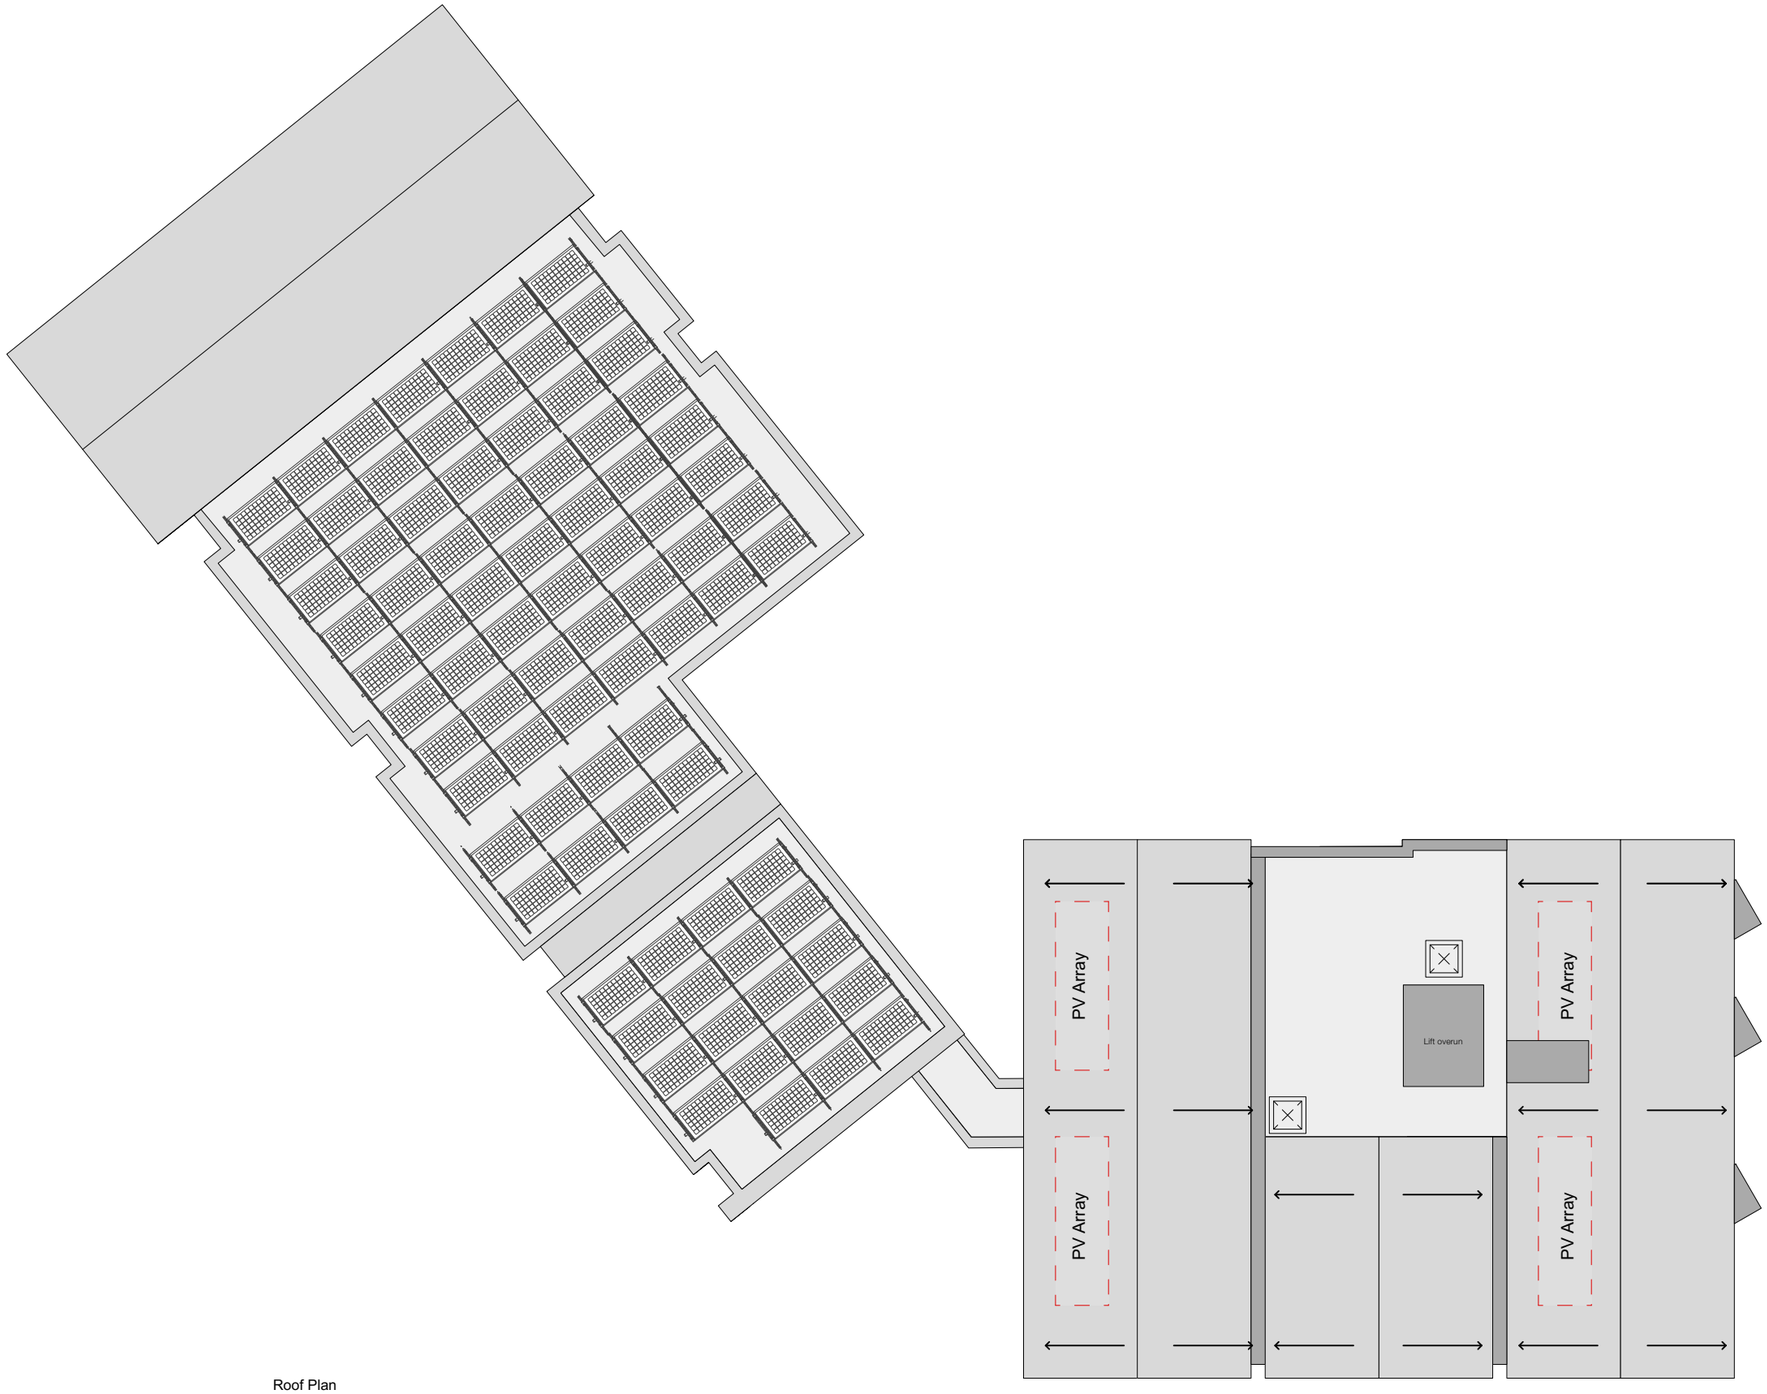

Roof Plan

Drawing Title:	Proposed Roof Plan
Date:	22.06.2025
Drawing no:	Block-2G-105
Scale:	1:200 @ A3
Drawn:	NS

revision:

revision notes:

0m 2m 4m 10m 20m

N

DK-Architects

26 Old Haymarket
Liverpool
L1 6ER
0151 231 1209 T
mail@dk-architects.com E
www.dk-architects.com W