
Varley Street Masterplan
Jigsaw Homes North

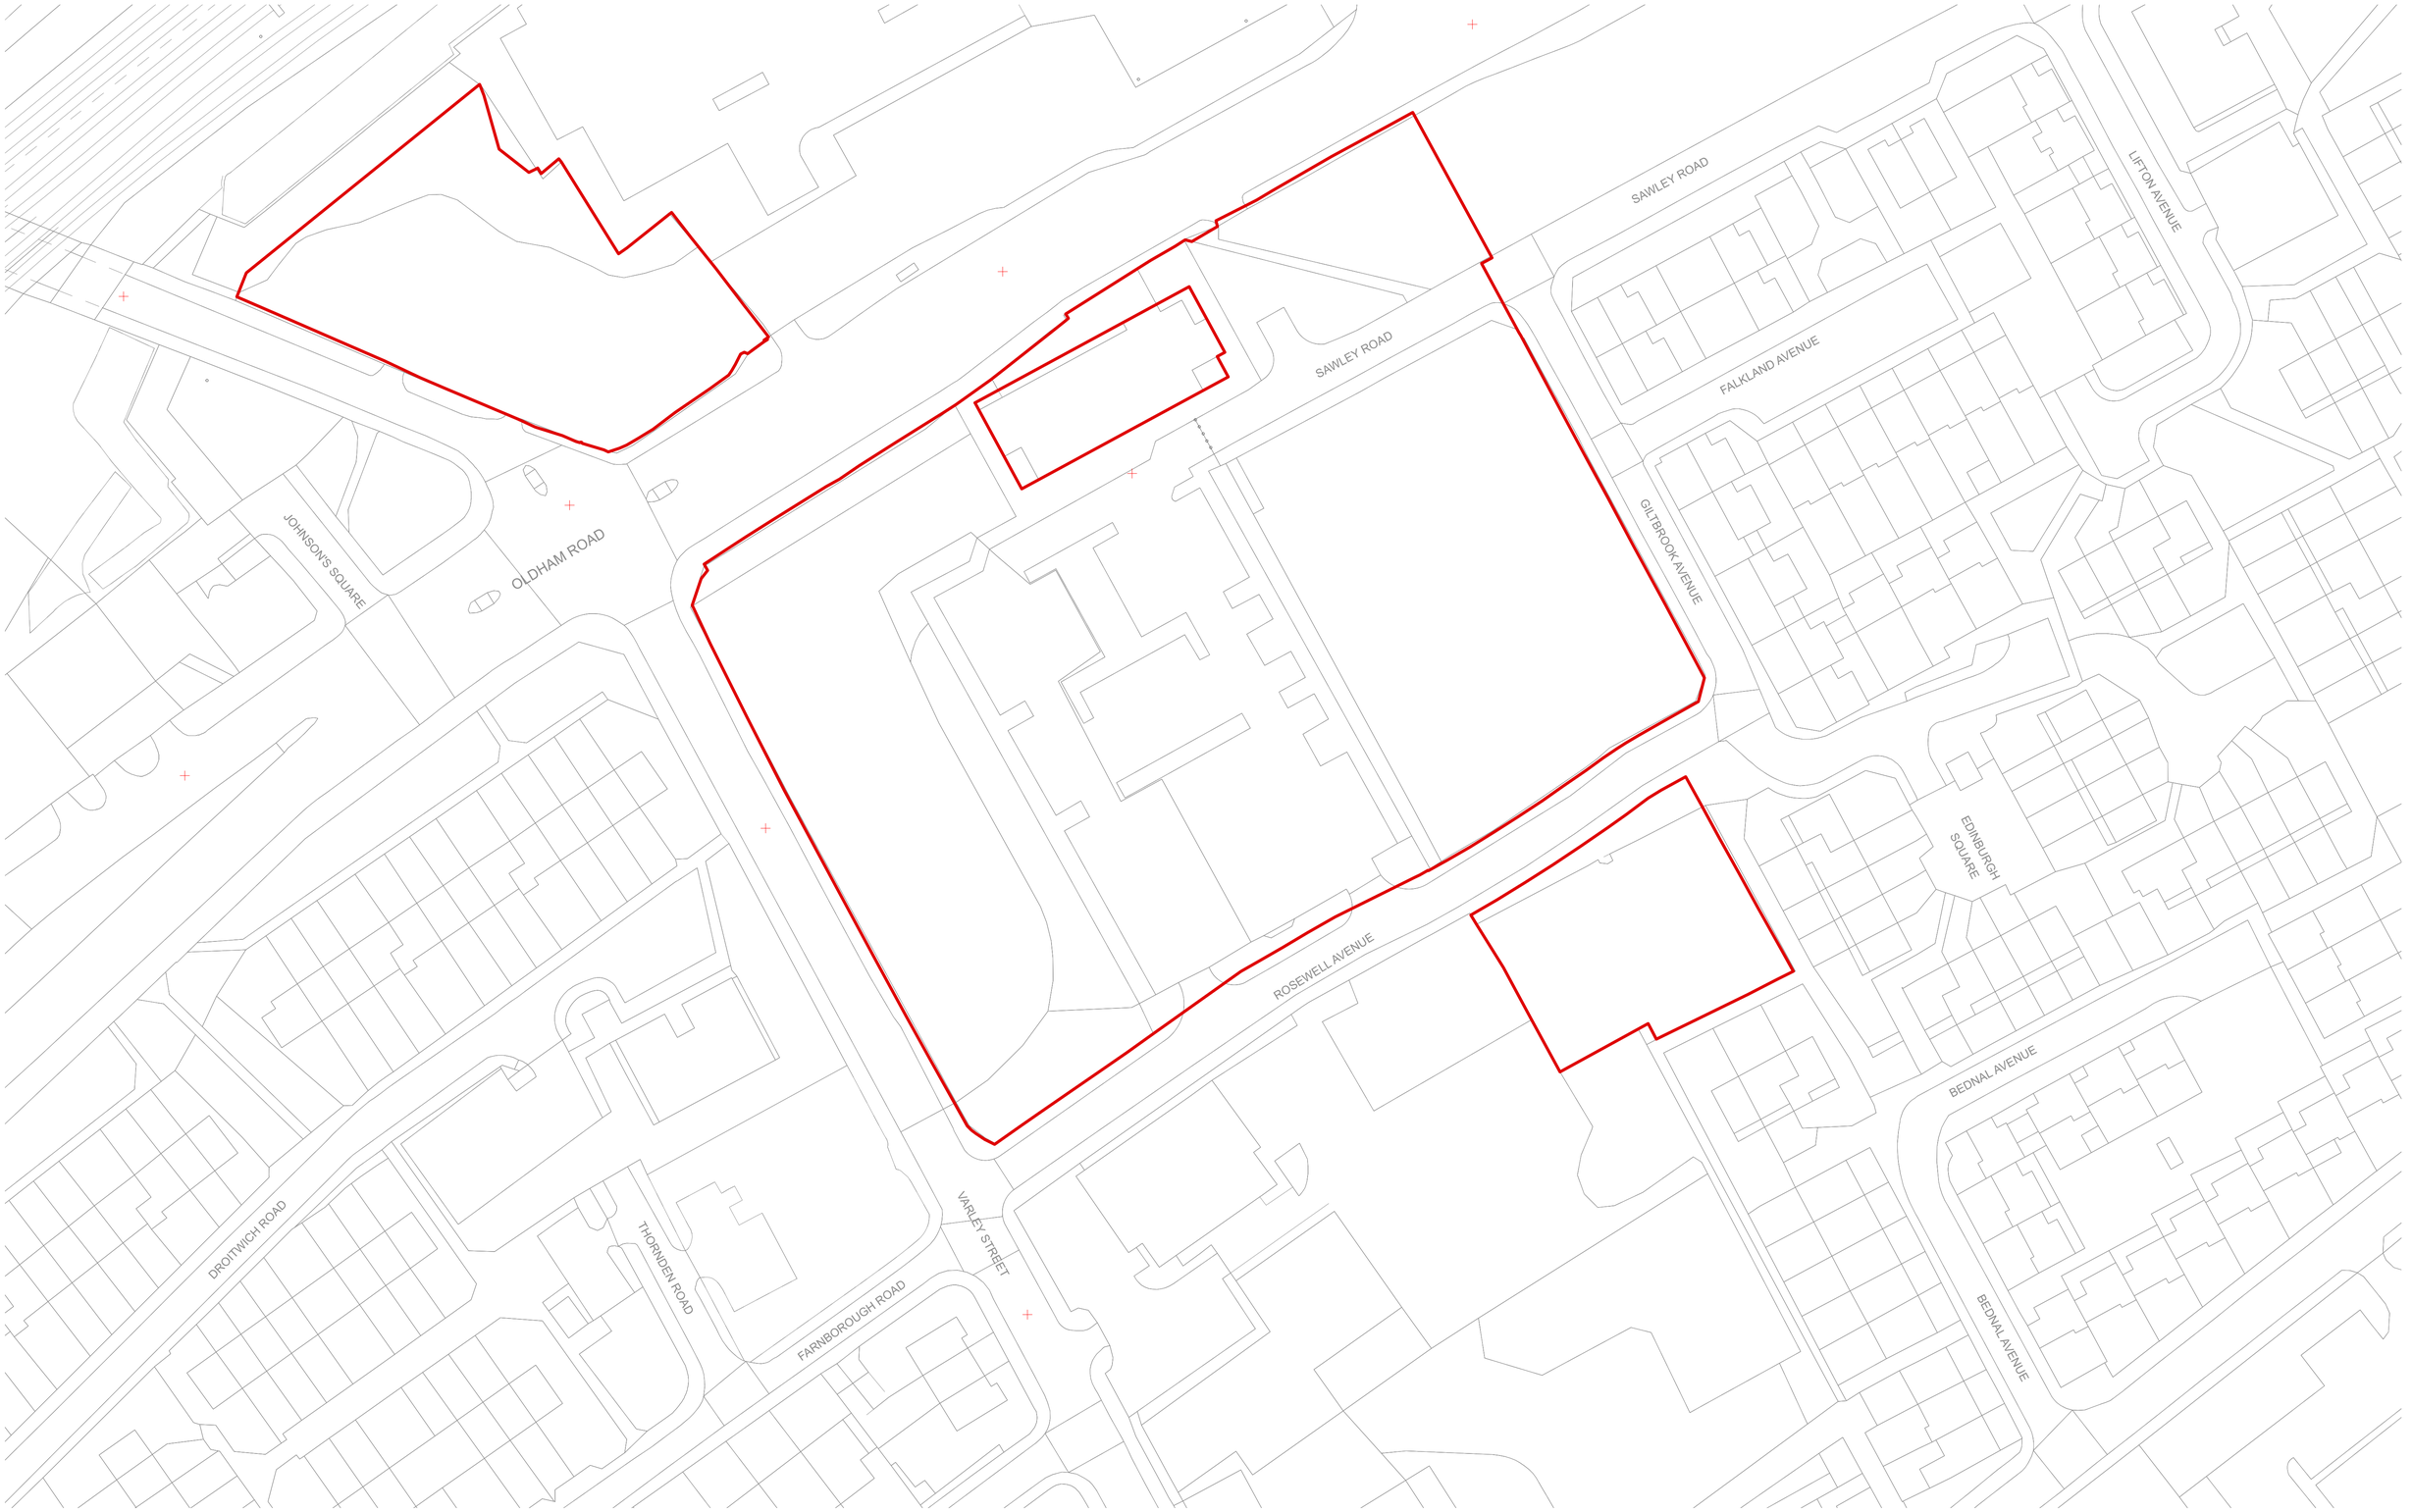

Drawing Title: Existing Site Plan
Date: 02/06/2026
Drawing no: 1355 - Site-101
Scale: 1:500 @ A1
Drawn: EW

revision:
revision notes:

0m 5m 10m 25m 50m

N

DK-Architects
26 Old Haymarket
Liverpool
L1 6ER
0151 231 1209 T
mail@dk-architects.com E
www.dk-architects.com W