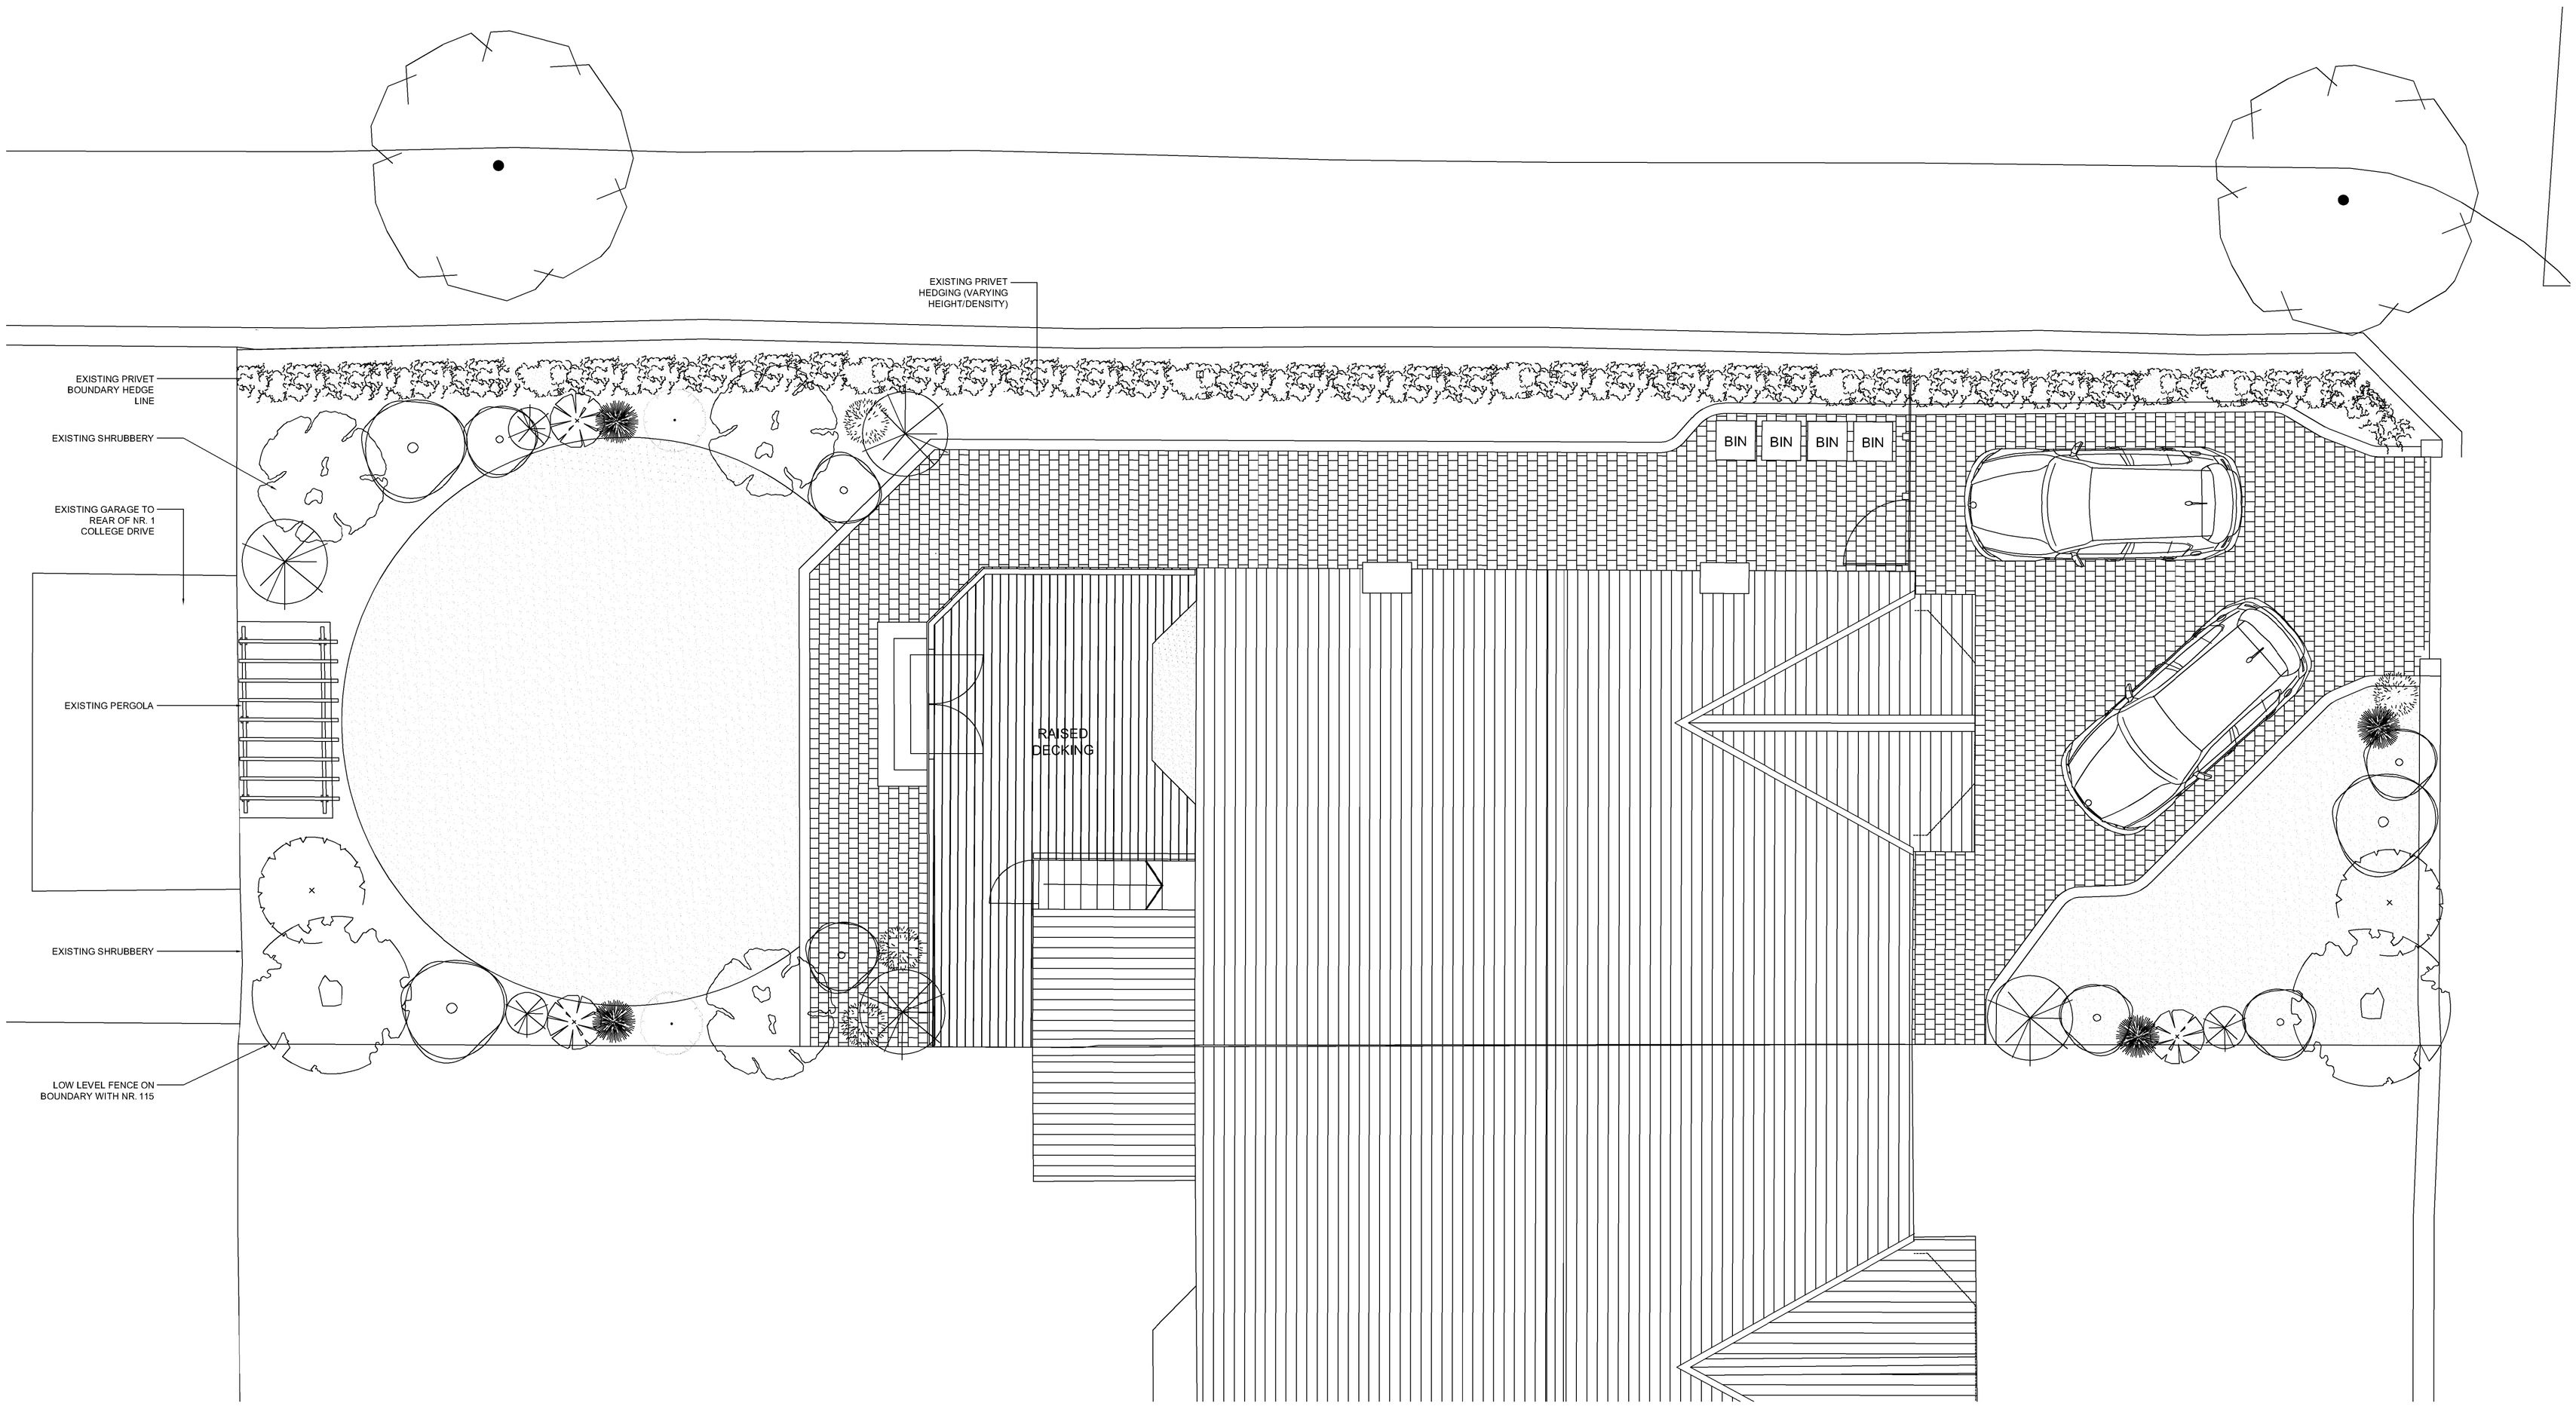


EXISTING PLAN LAYOUT
1:50

0 1 2 3 4 5m

SCALE 1:50

rev.	description	date	dr by	ap by
original by				
JW				JW

client
MR P DAVIES

project
117 COLLEGE ROAD
MANCHESTER
GARDEN ROOM

drawing
EXISTING SITE PLAN LAYOUT

	plot date: 13/06/2026
project number: 2026	scale: 1:50
drawing number: PL-02	rev: ---
	issue status: PLANNING

This drawing is to be read in conjunction with all related drawings. Do not scale from this drawing. All dimensions must be checked and verified on site before commencing any work or producing shop drawings. The originator should be notified immediately of any discrepancy.