




PROPOSED FLOOR PLAN
1:50

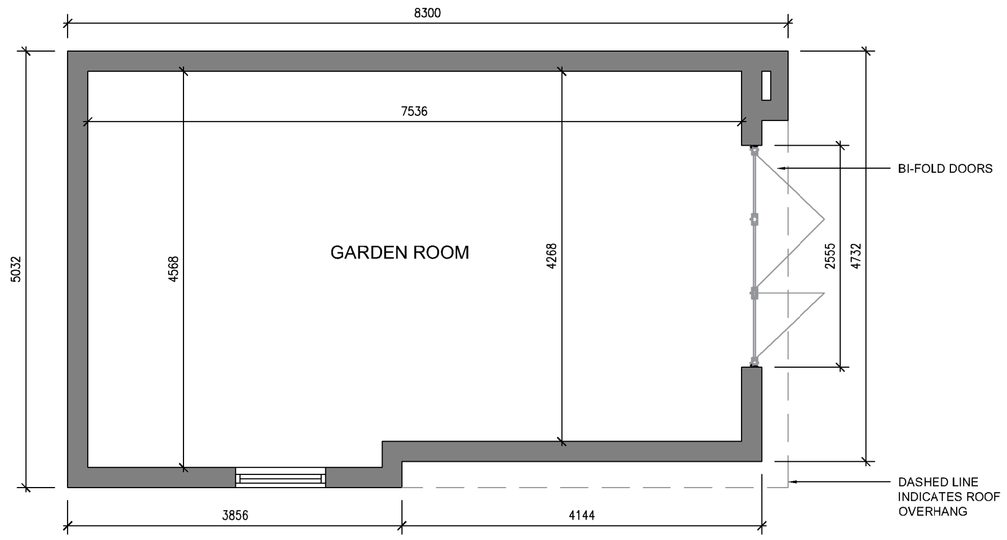

PROPOSED AERIAL IMAGE CGI
NTS

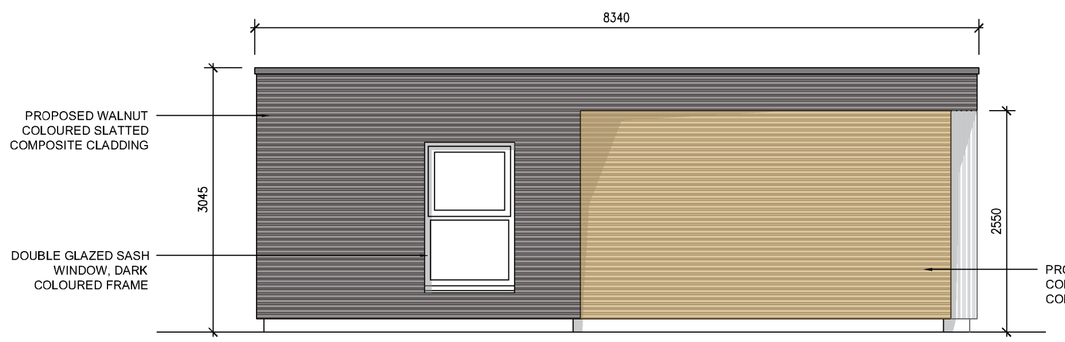


PROPOSED FRONT ELEVATION
(FACING HOUSE)
1:50

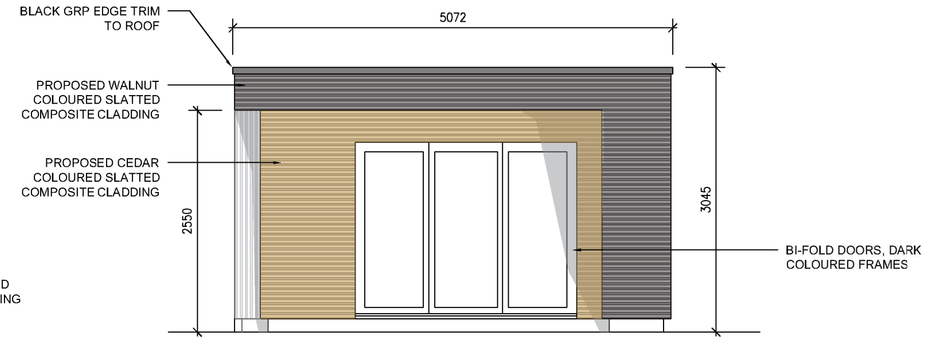


PROPOSED SIDE ELEVATION
(FACING PARK DRIVE)
1:50



PROPOSED ISOMETRIC IMAGE CGI
NTS

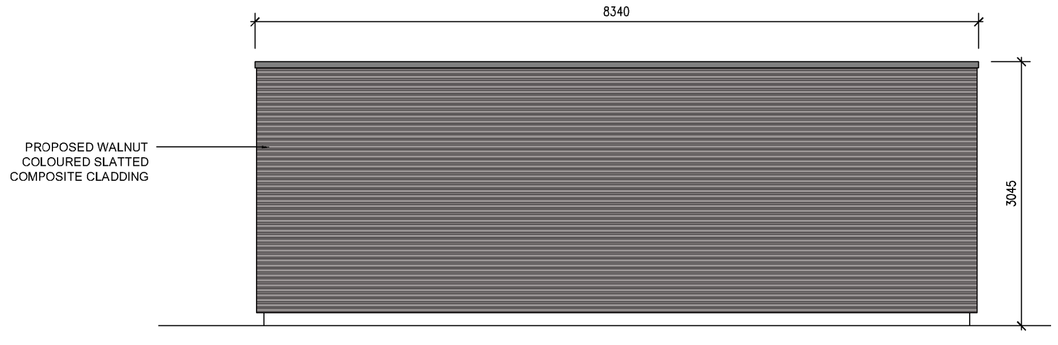

PROPOSED REAR ELEVATION
(FACING REAR BOUNDARY)
1:50

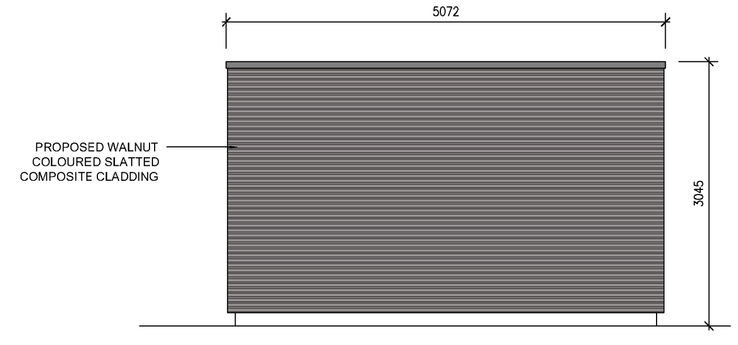

PROPOSED REAR/SIDE ELEVATION
(FACING ADJOINING NEIGHBOUR)
1:50



PROPOSED HOUSE FACING ELEVATION IMAGE CGI
NTS

0 1 2 3 4 5m

SCALE 1:50

rev	description	date	dr by	ap by
--	--		--	--
original by				
JW				JW

client
MR P DAVIES

project
117 COLLEGE ROAD
MANCHESTER
GARDEN ROOM

drawing
GARDEN ROOM GA PLANS AND ELEVATIONS

	plot date: 13/06/2026
project number: 2026	scale: 1:50
drawing number: PL-06	rev: -- / issue status: PLANNING

This drawing is to be read in conjunction with all related drawings. Do not scale from this drawing. All dimensions must be checked and verified on site before commencing any work or producing shop drawings. The originator should be notified immediately of any discrepancy.