
Notes.

This Drawing is the copyright and property of Santander UK PLC. It must not be copied or published without written consent.

Do not scale from this drawing.

Rev	Description	Date	By
-	-	--/--/--	--

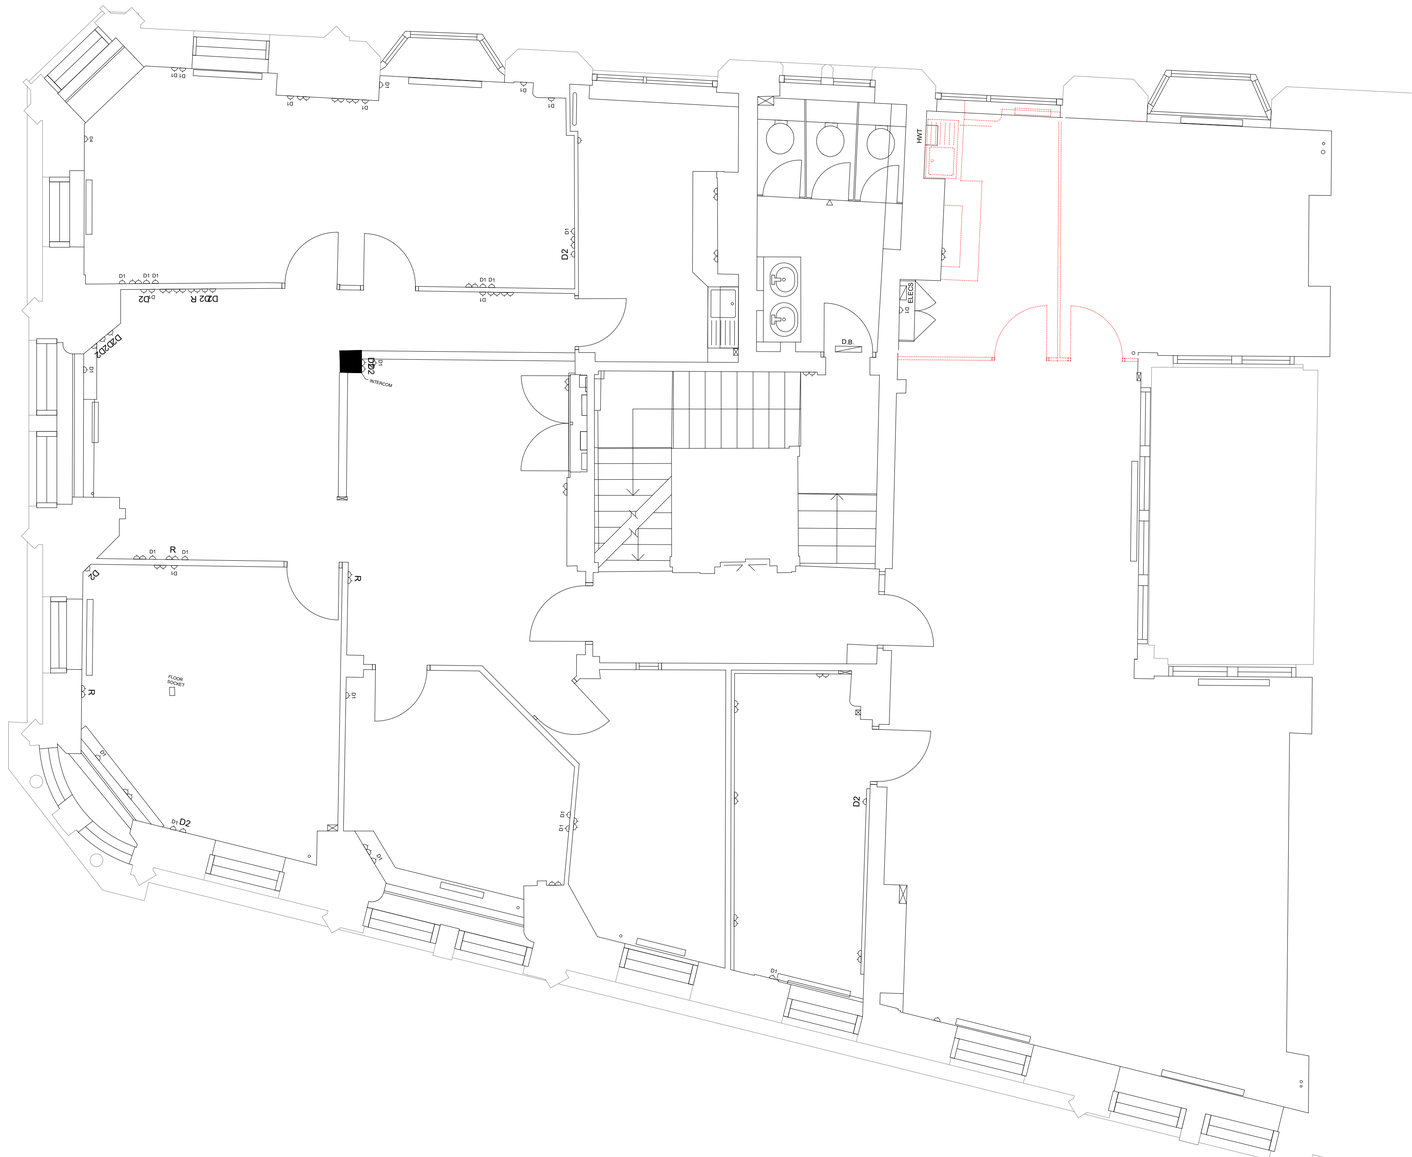

SECOND FLOOR PLAN
1:50 @ A1, 1:100 @ A3

Demolition/removal.

0 1 2 3 4 5
Metres
Scale:1/100-A3 1/50-A1

PLANNING

Client
Santander

Project
SANTANDER Manchester CS
28/34 Cross Street
Manchester, M2 7AQ

Title
Demolition Plan
Second Floor

Scale
1:50 @ A1 & 1:100 @ A3

Drn SM App

Date 11/06/2026 Date

Client drawing number rev.
Manchester CS_WCLite_SF_DE -

Colliers