
Notes.
This Drawing is the copyright and property of Santander UK PLC. It must not be copied or published without written consent.

Do not scale from this drawing.

Rev	Description	Date	By
-	-	--/--/--	--

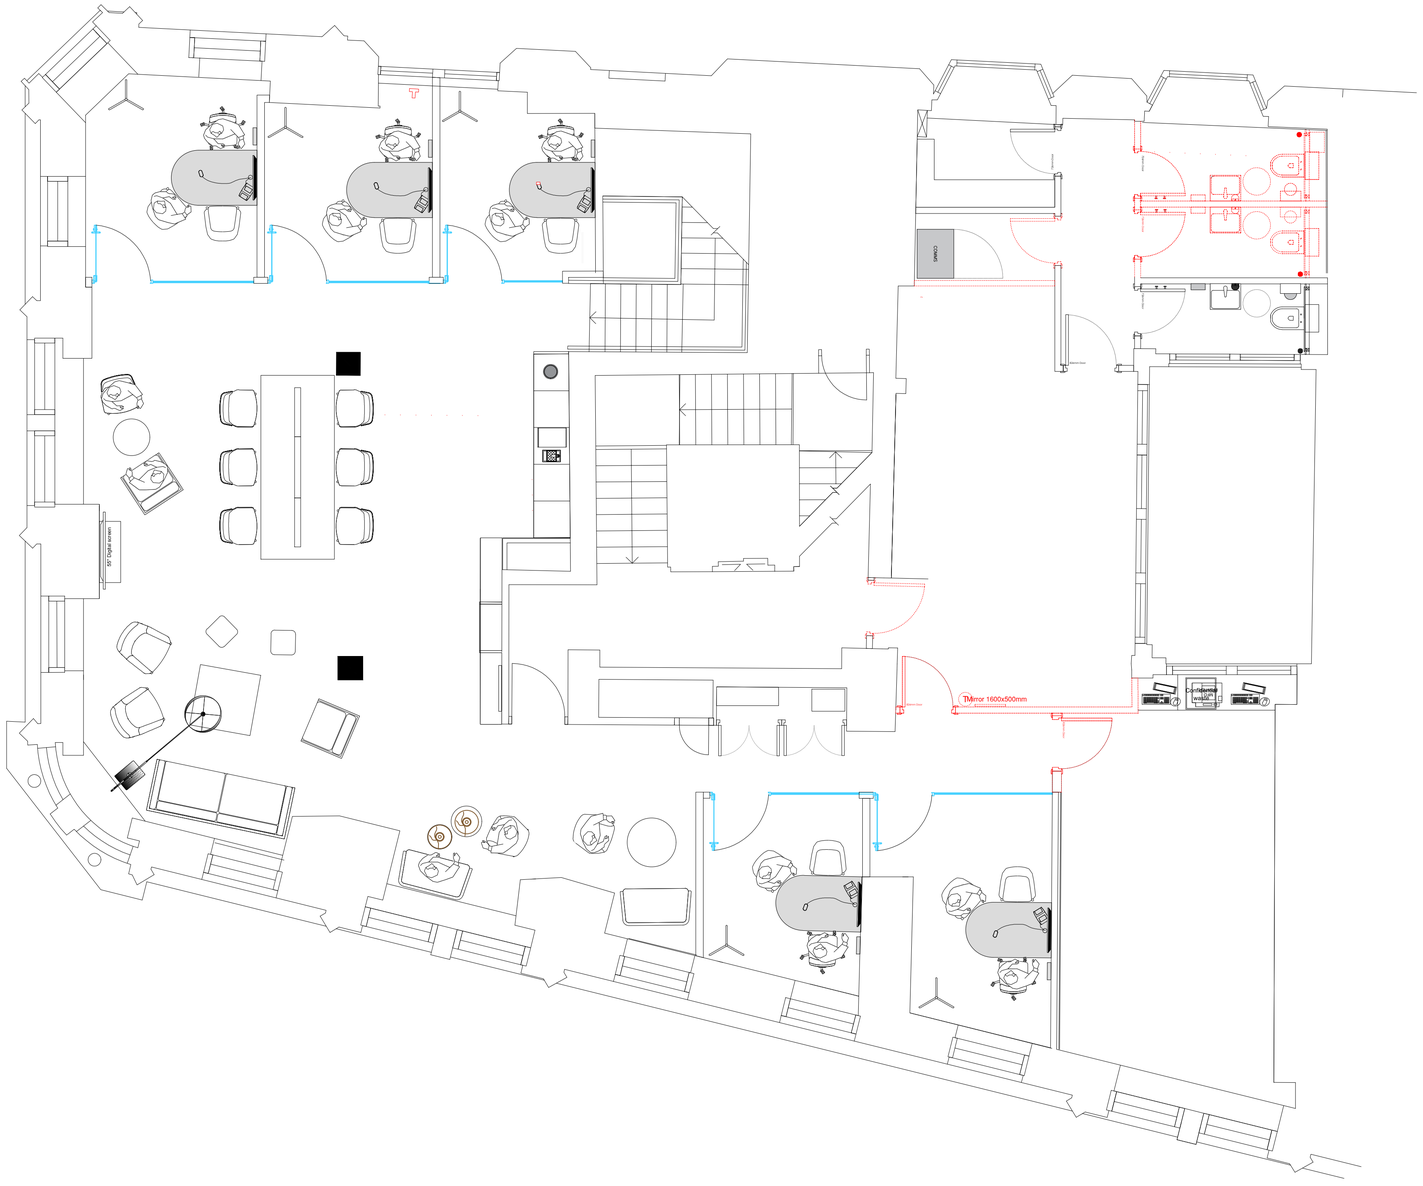

FIRST FLOOR PLAN
1:50 @ A1, 1:100 @ A3

Demolition/removal.

0 1 2 3 4 5
Metres
Scale:1/100-A3 1/50-A1

PLANNING

Client
Santander

Project
SANTANDER Manchester CS
28/34 Cross Street
Manchester, M2 7AQ

Title
Demolition Plan
First Floor

Scale
1:50 @ A1 & 1:100 @ A3

Drn
SM

App

Date
11/06/2026

Date

Client drawing number
Manchester CS_WCLite_FF_DE

rev.
-

Colliers